




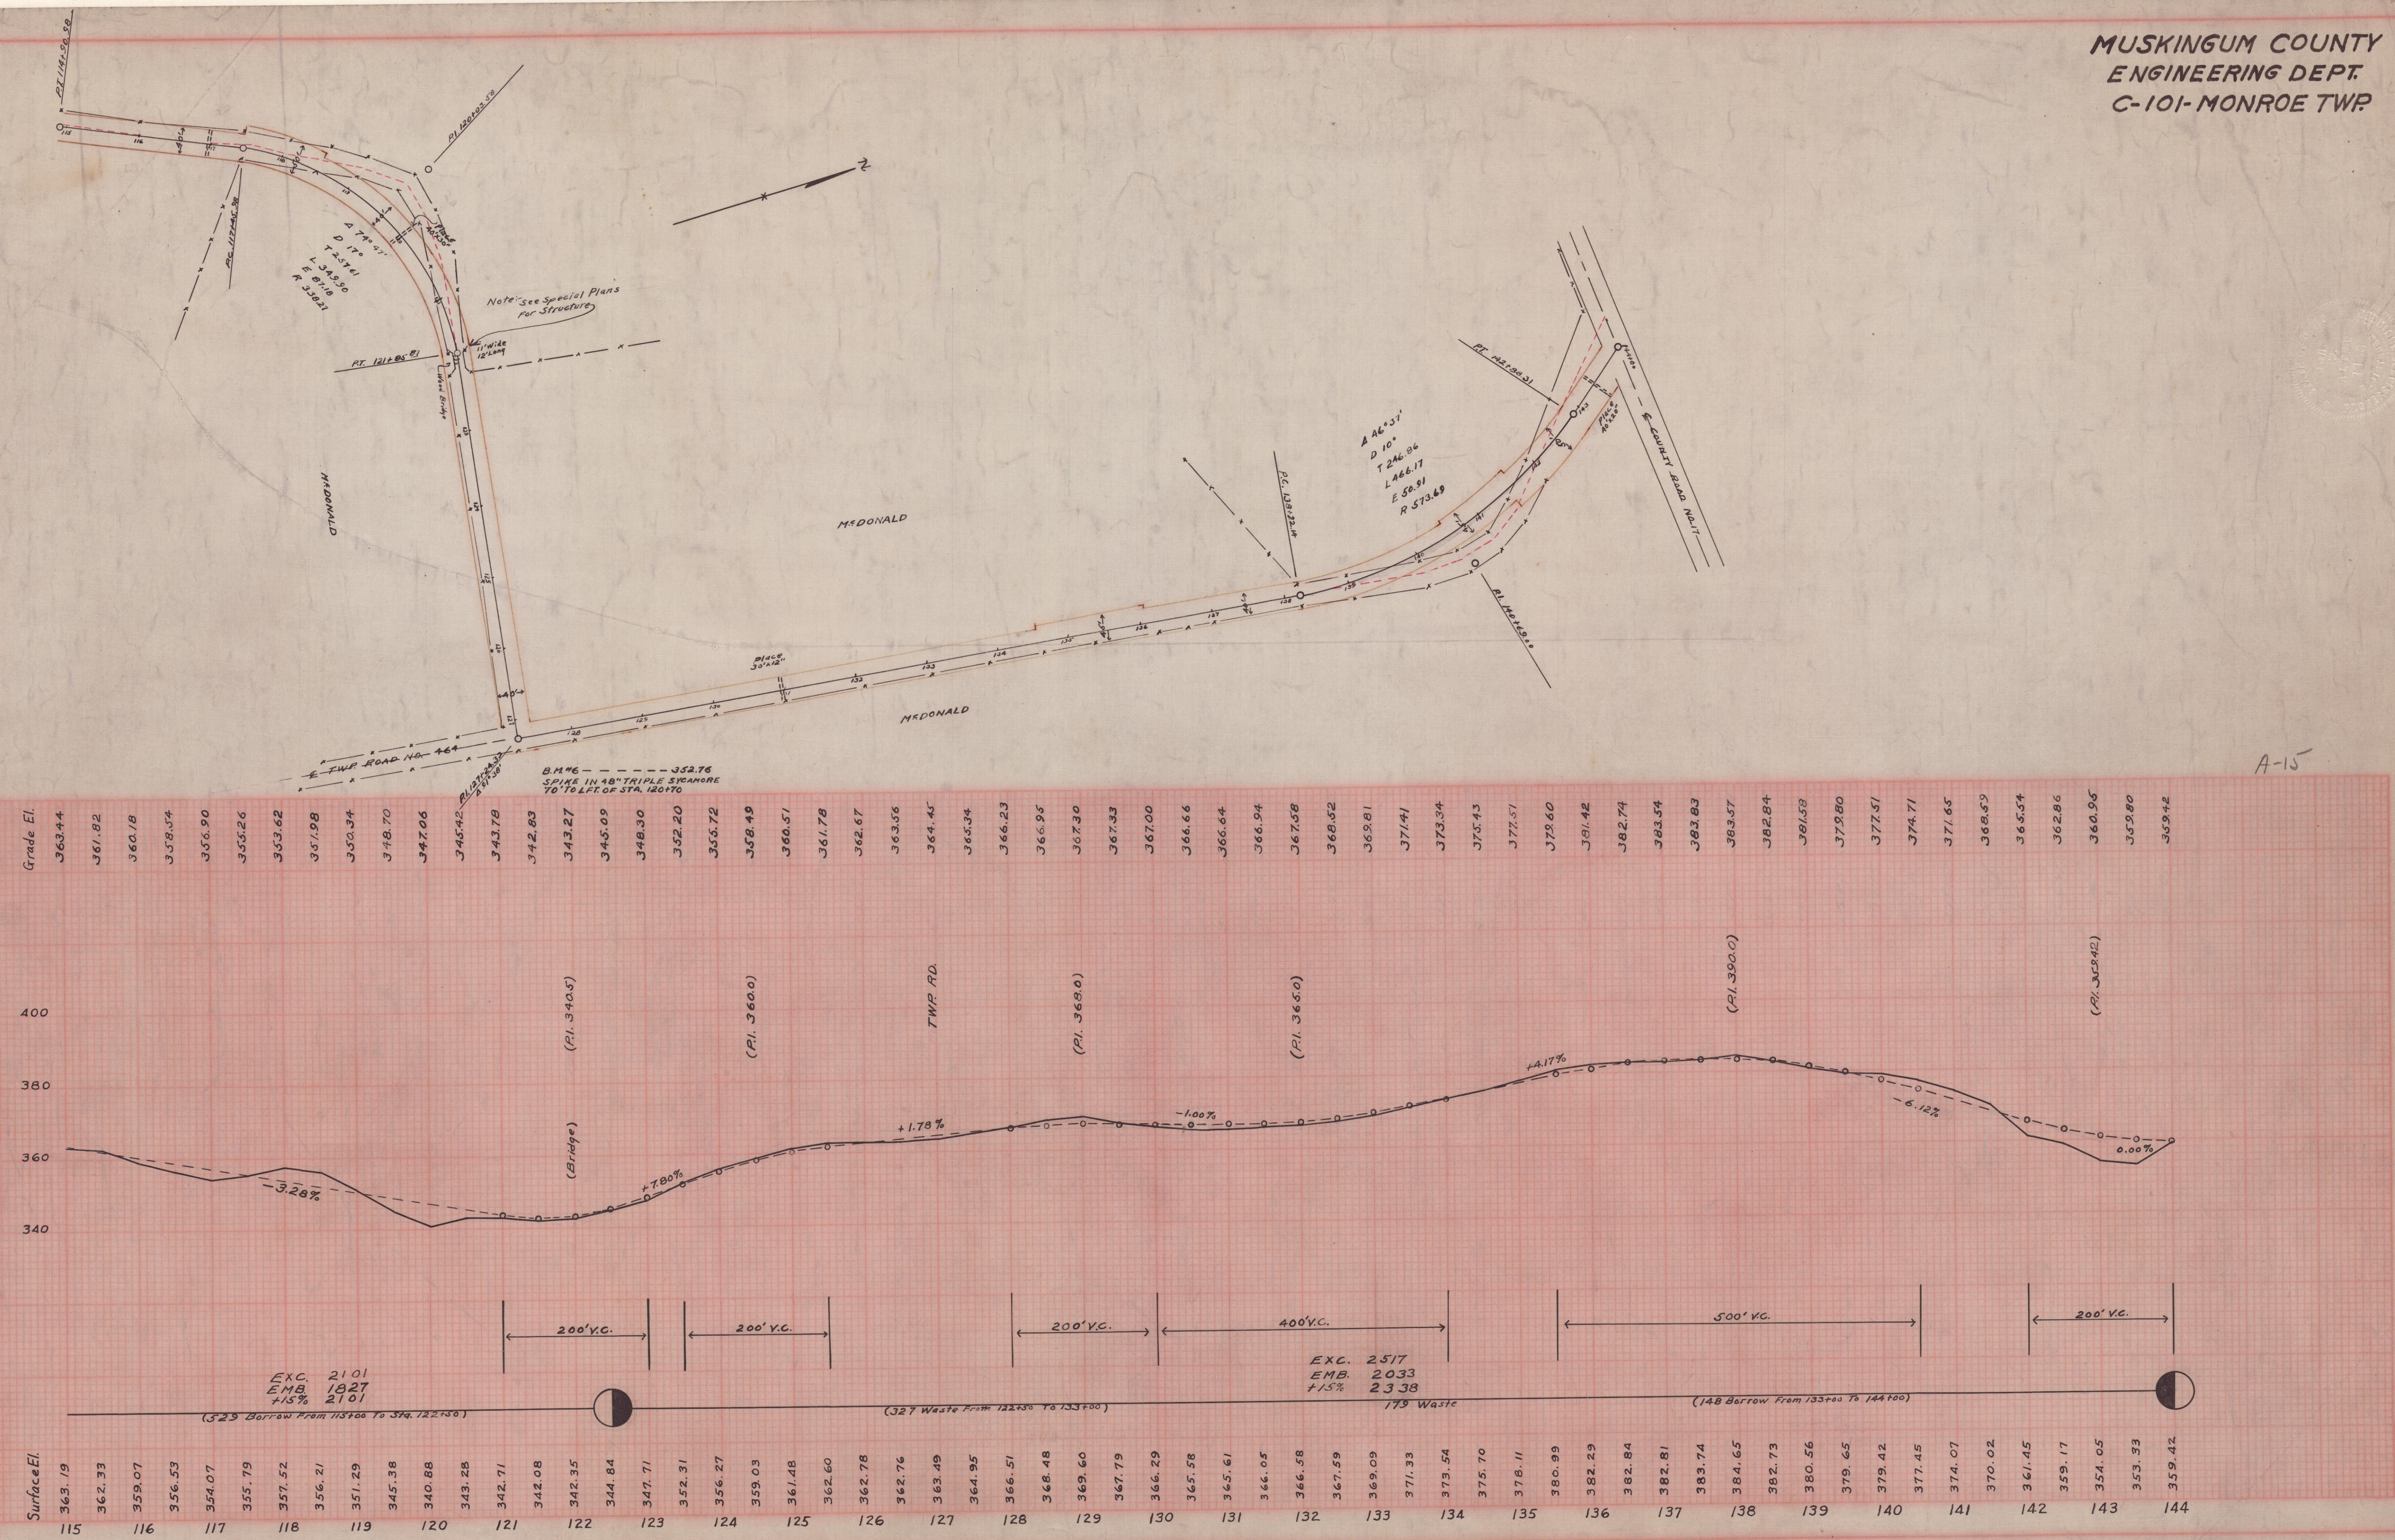

A-15