BENJAMIN AVENUE
SPRINGFIELD TOWNSHIP

A-13

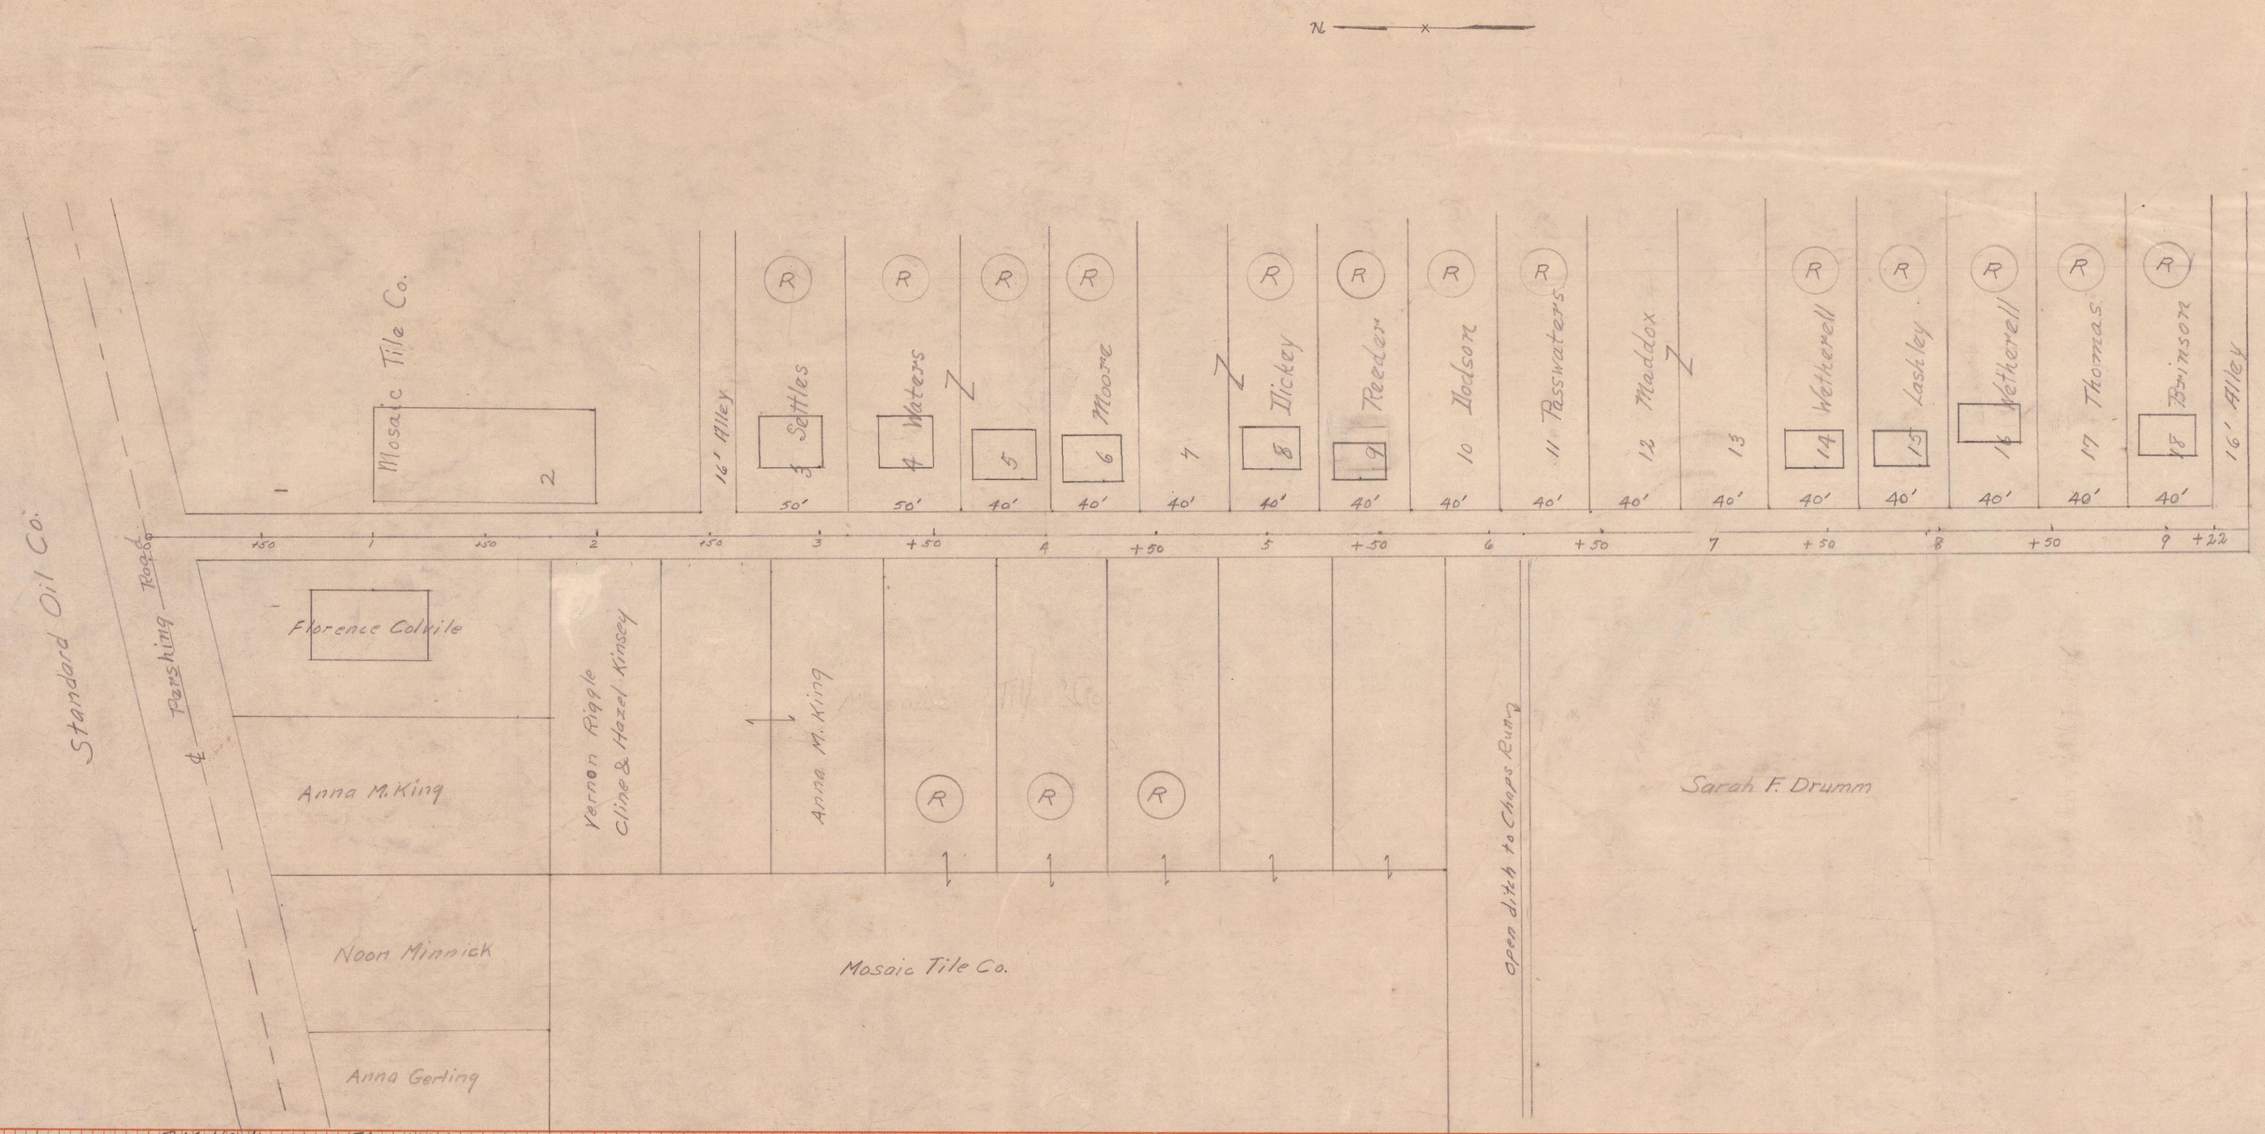

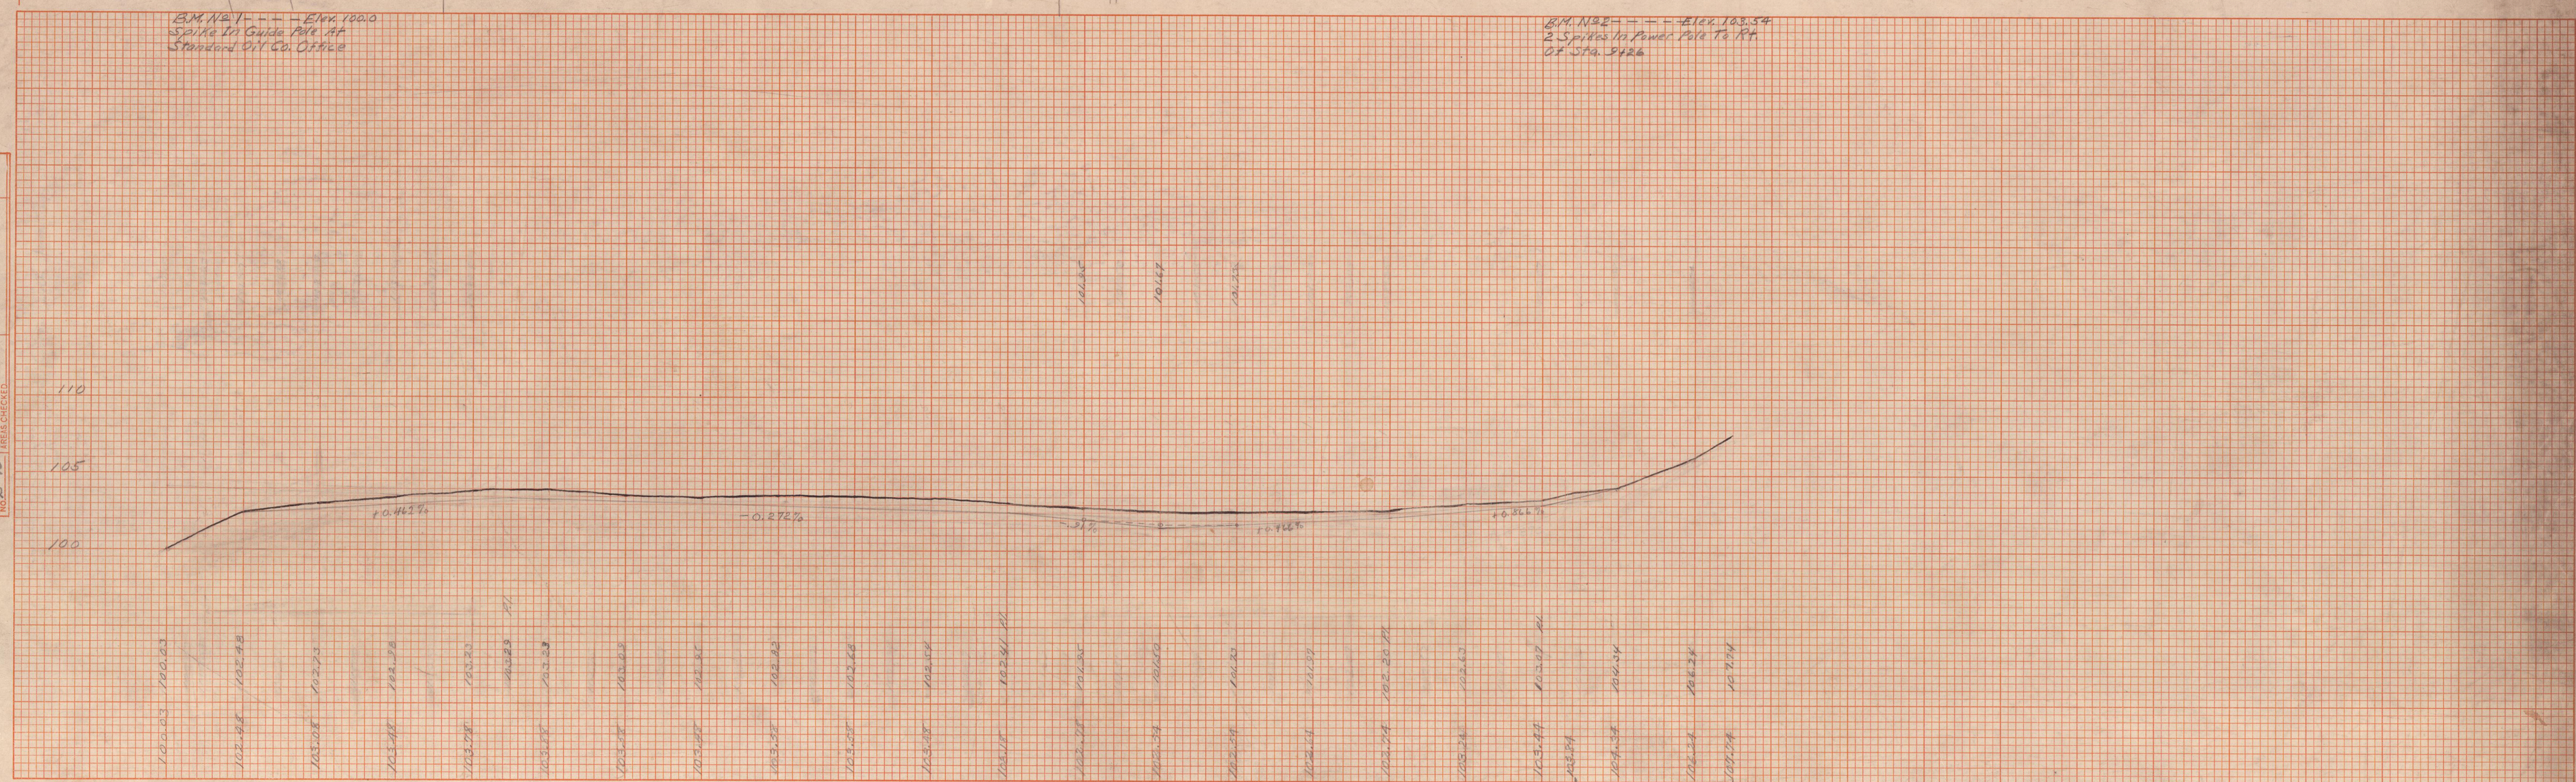

PLATE 4 CROSS SECTION U.S.R. & R. E. STANDARD
EUGENE DIETZGEN CO., CHGO.-N.Y.

PRINTED IN U. S. A.
ON 100% RAG STOCK MADE IN U. S. A.

T-1119

FINAL SURVEY		BY	DATE
NOTE BOOK	SURVEYED		
	PLOTTED		
	TOPOGRAPHY		
	TRIAL LAYT.		
	REDUCED		
	AREAS CHECKED		
NO.			

ORIGINAL SURVEY		BY	DATE
NOTE BOOK	SURVEYED		
	PLOTTED		
	TOPOGRAPHY		
	TRIAL LAYT.		
	REDUCED		
	AREAS		
	AREAS CHECKED		
NO. E-13			