FED. RD. DIVISION	STATE	PROJECT	TYPE FUNDS
2	OHIO		

19/118

MUS-146-3.47

23 9/16/71
gwo 9/27/71

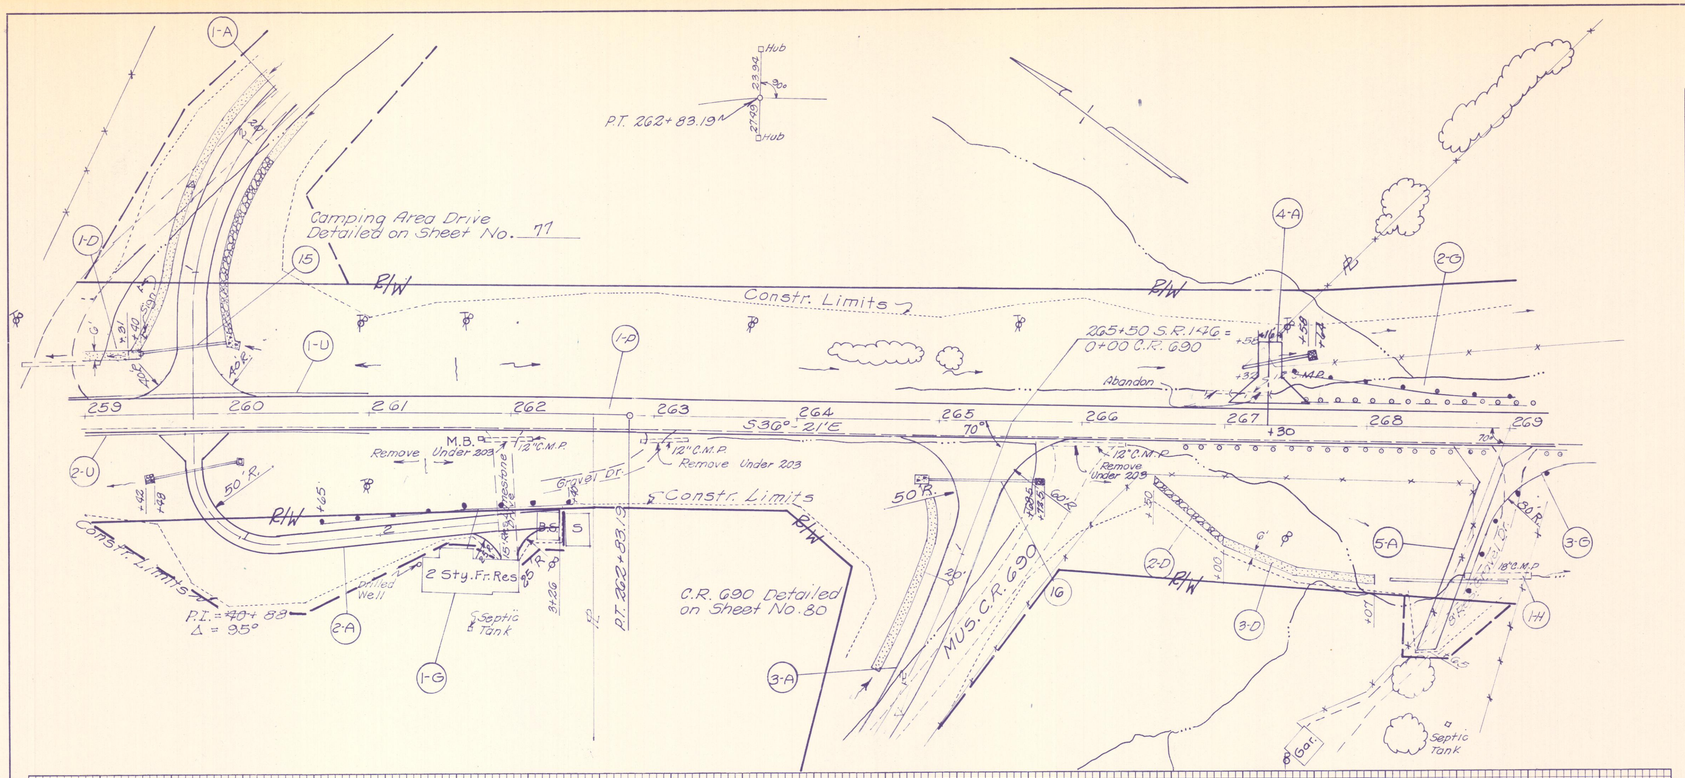

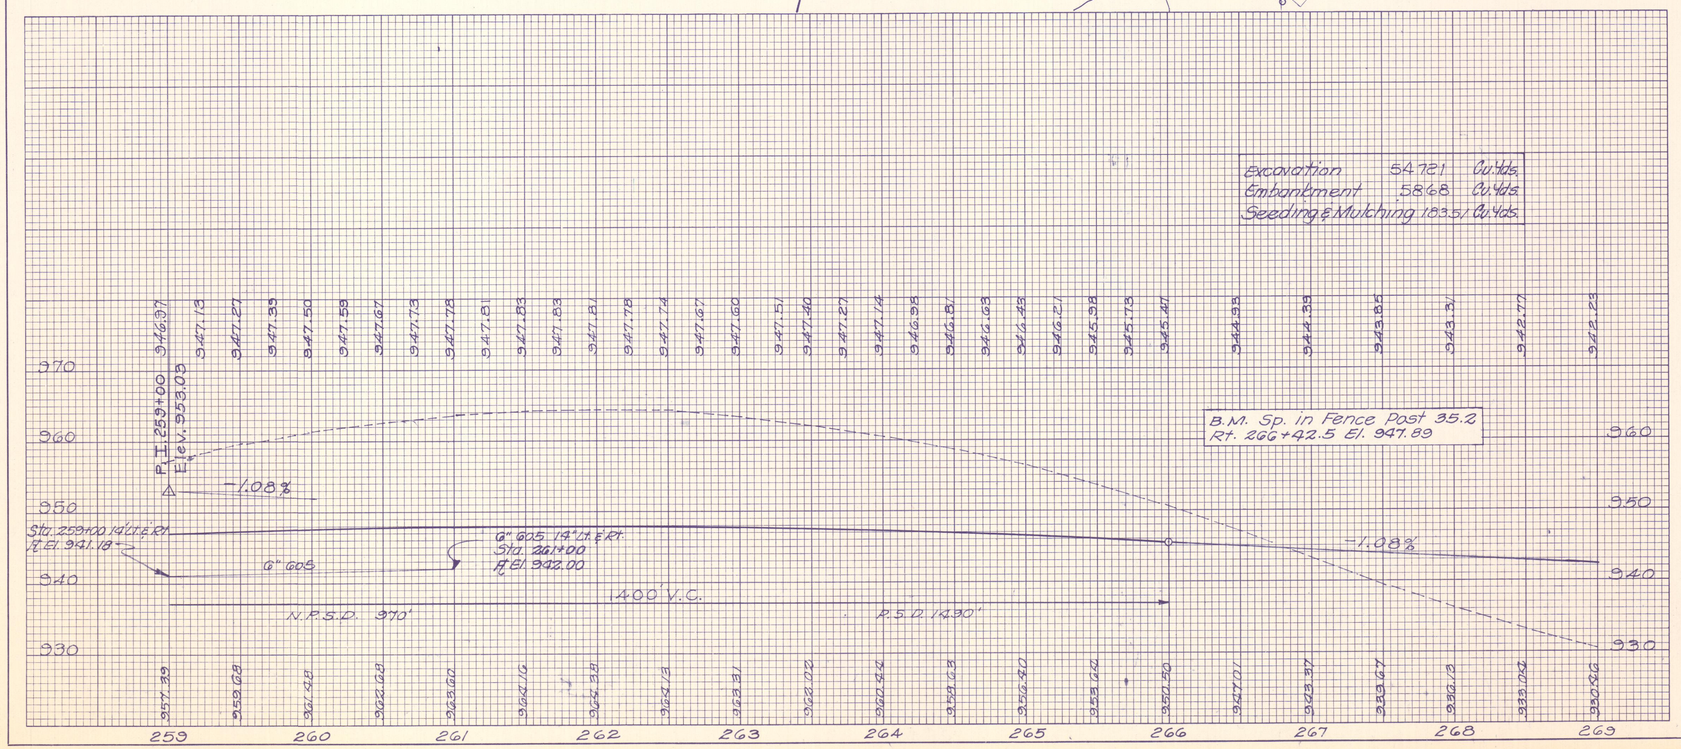

ESTIMATED QUANTITIES

