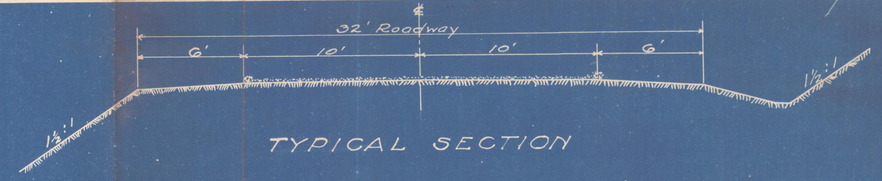

TYPICAL SECTION

PLAT OF PROPERTY TO BE APPROPRIATED OWNED BY EDWIN G. MARSHALL ET AL

S.H. (I.C.H.) 575 SEC. "B"

FALLS TOWNSHIP ~ MUSKINGUM COUNTY

TOWN 1 RANGE 8

PARCEL NO. 33
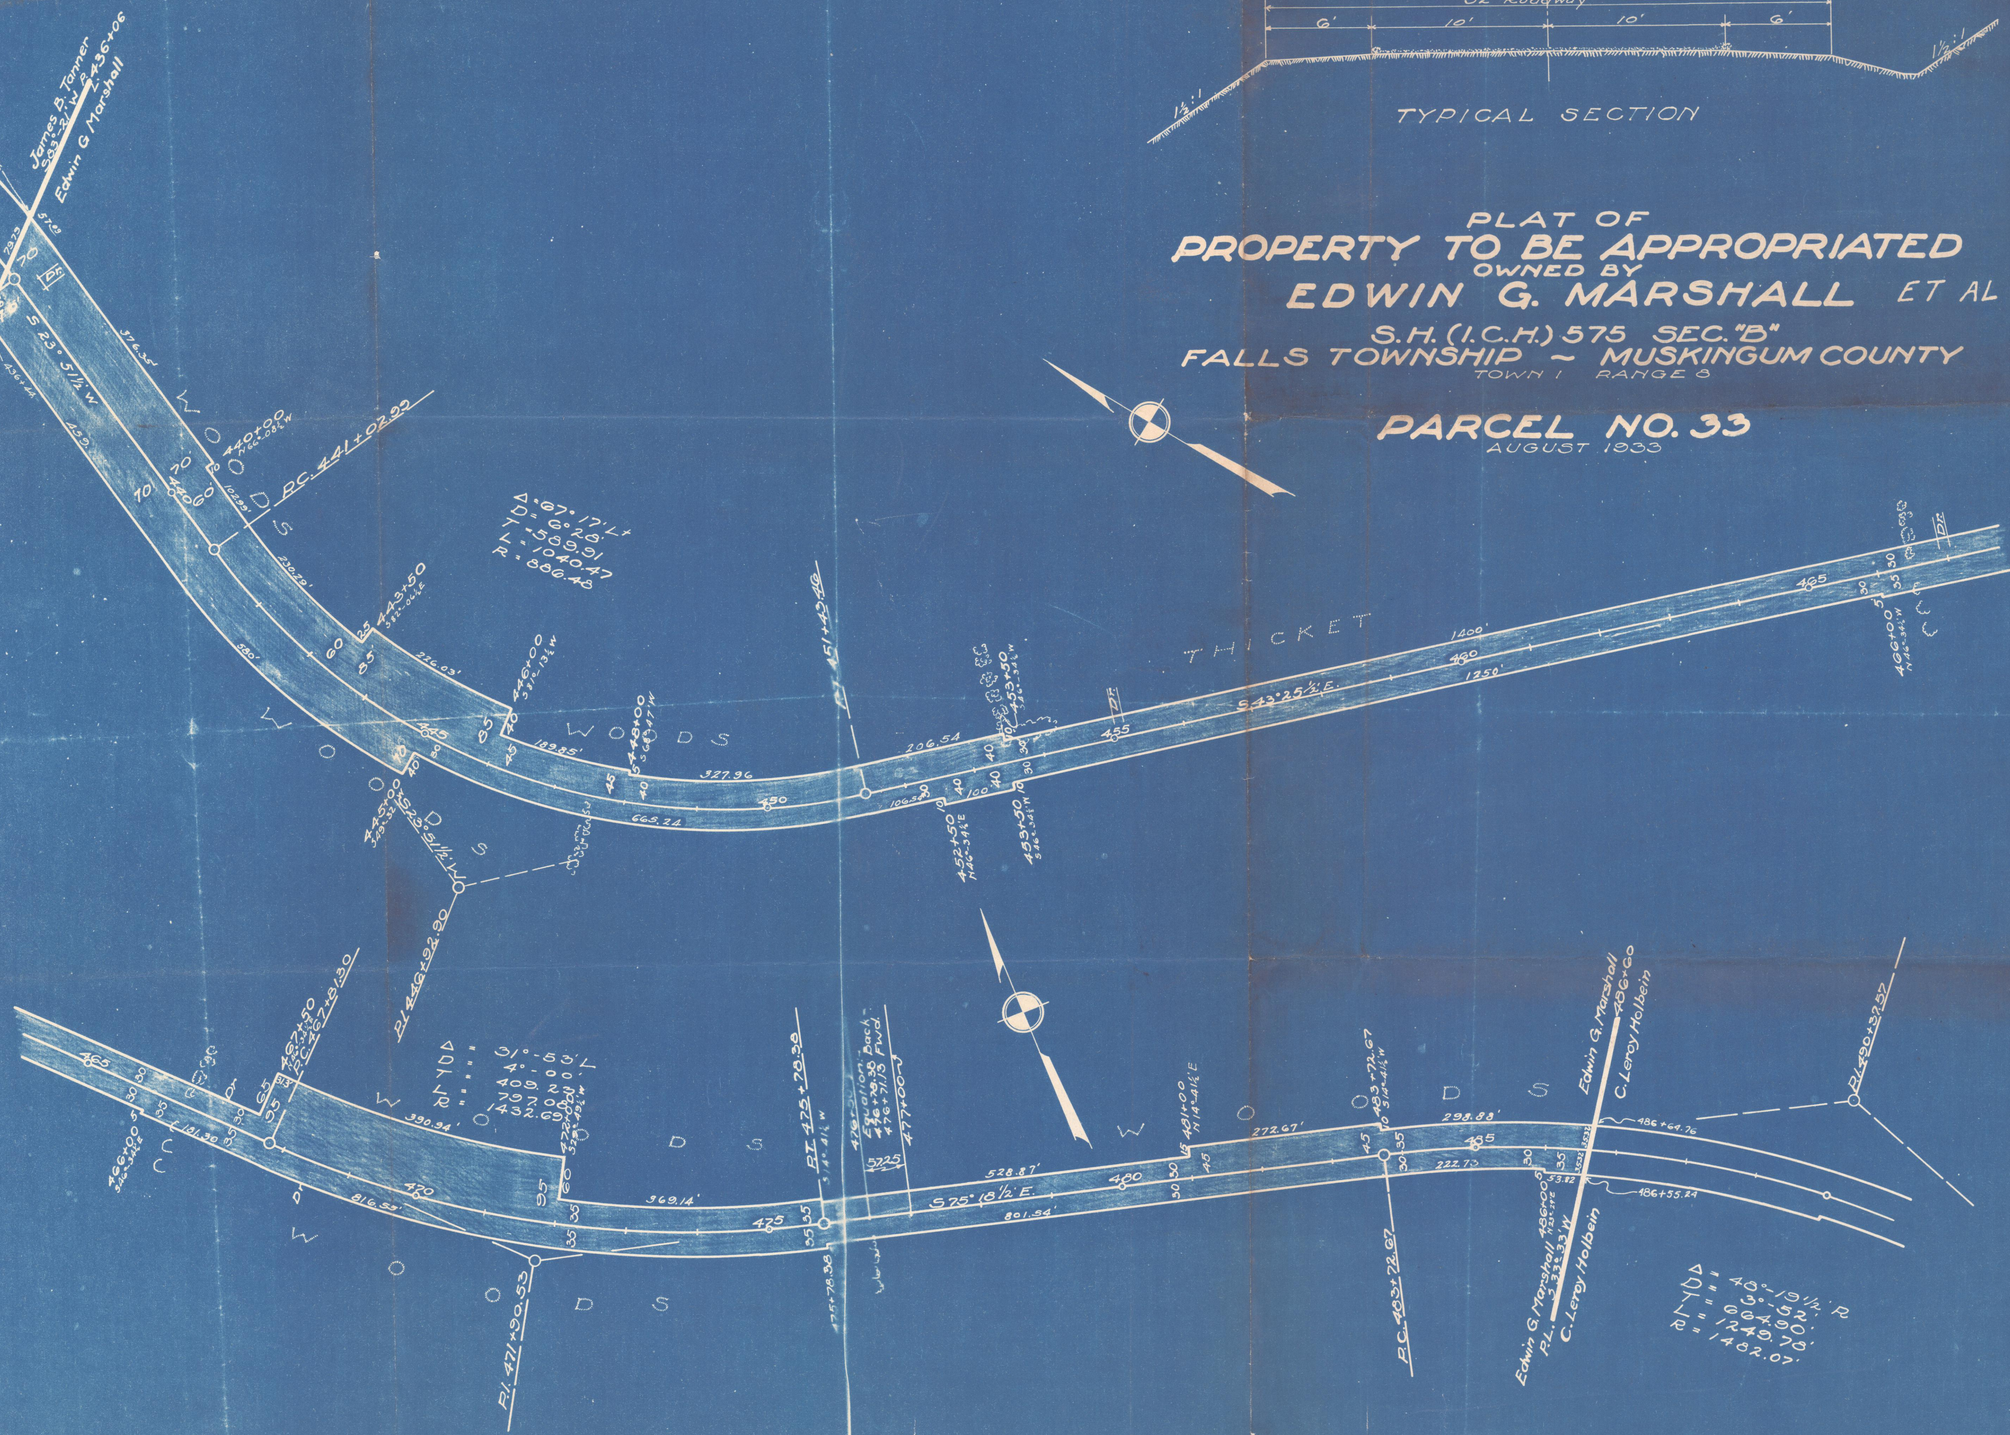
AUGUST 1933