FED. RD. DIVISION	STATE	PROJECT	
2	OHIO	MUS-376	0000

Muskingum Co. Blue Rock Twp.
Sec. 36 T-12 R-12

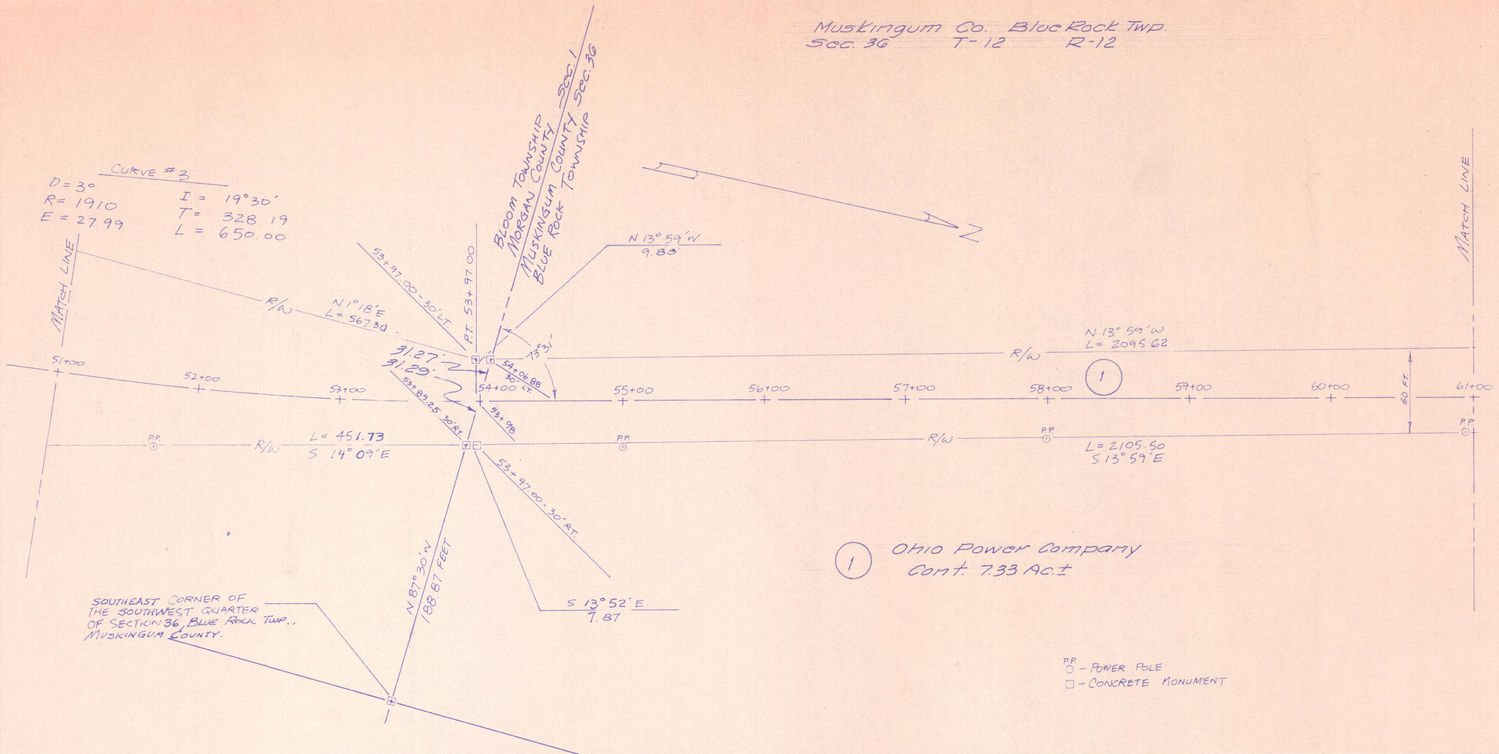

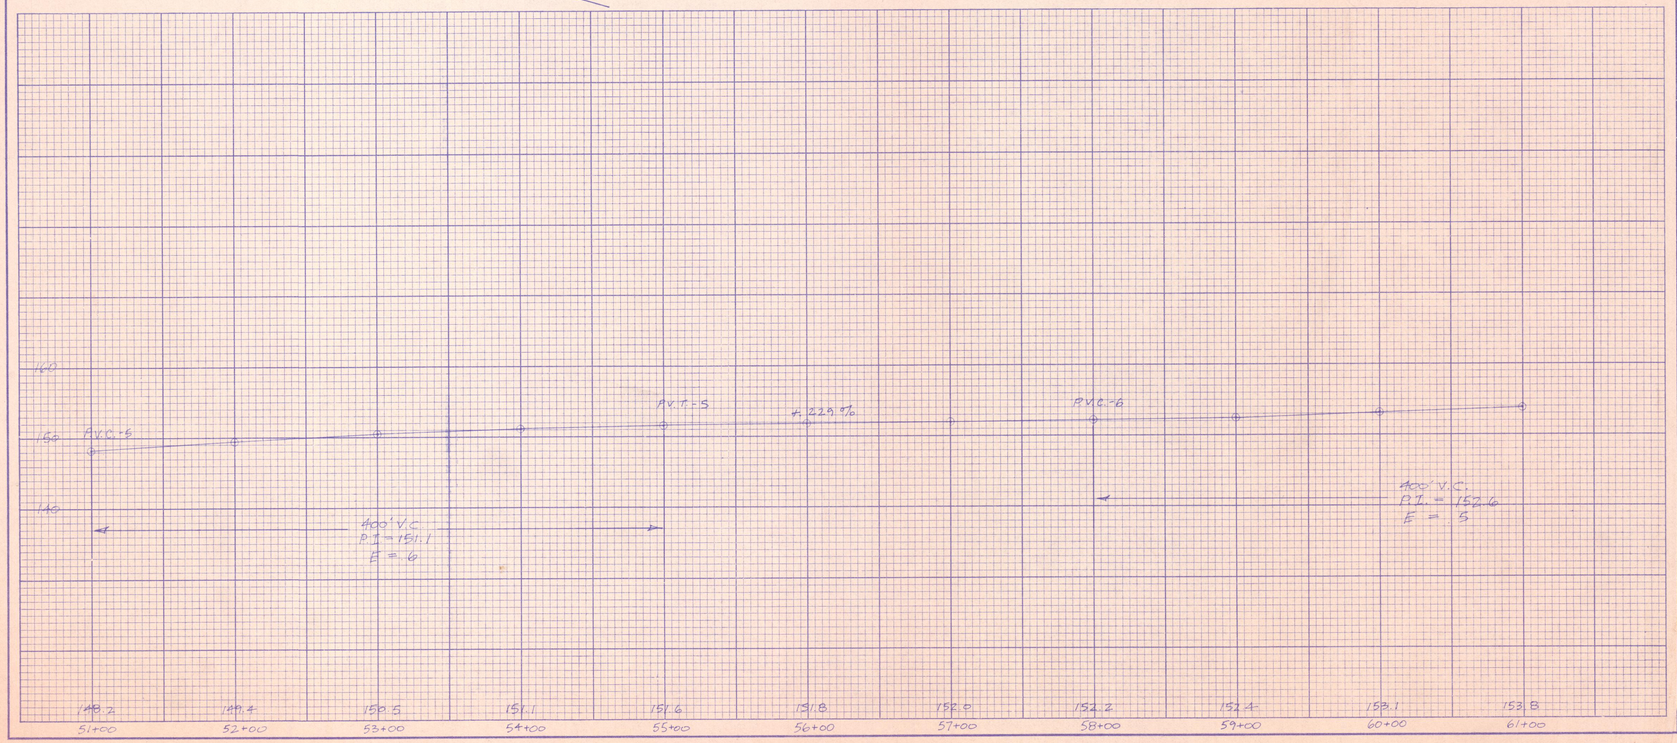

ESTIMATED QUANTITIES

REF NO.	STATION TO STATION	SIDE	SEE SHEET NO.
TOTALS			

S-376