OLD MACEDONIA CEMETERY ROAD
HOPEWELL & LICKING TWPS.
MUSKINGUM COUNTY

16
20

		End Area Cu. Yds. Cut	Fill	Exc.	Emb.
6	33			73	2
5	11			55	0
24	20			175	0
21	11			132	0
61	12			254	0
45	2			143	0
117	2			184	0
81	0			56	0
95	2			54	34
24	2			2	37

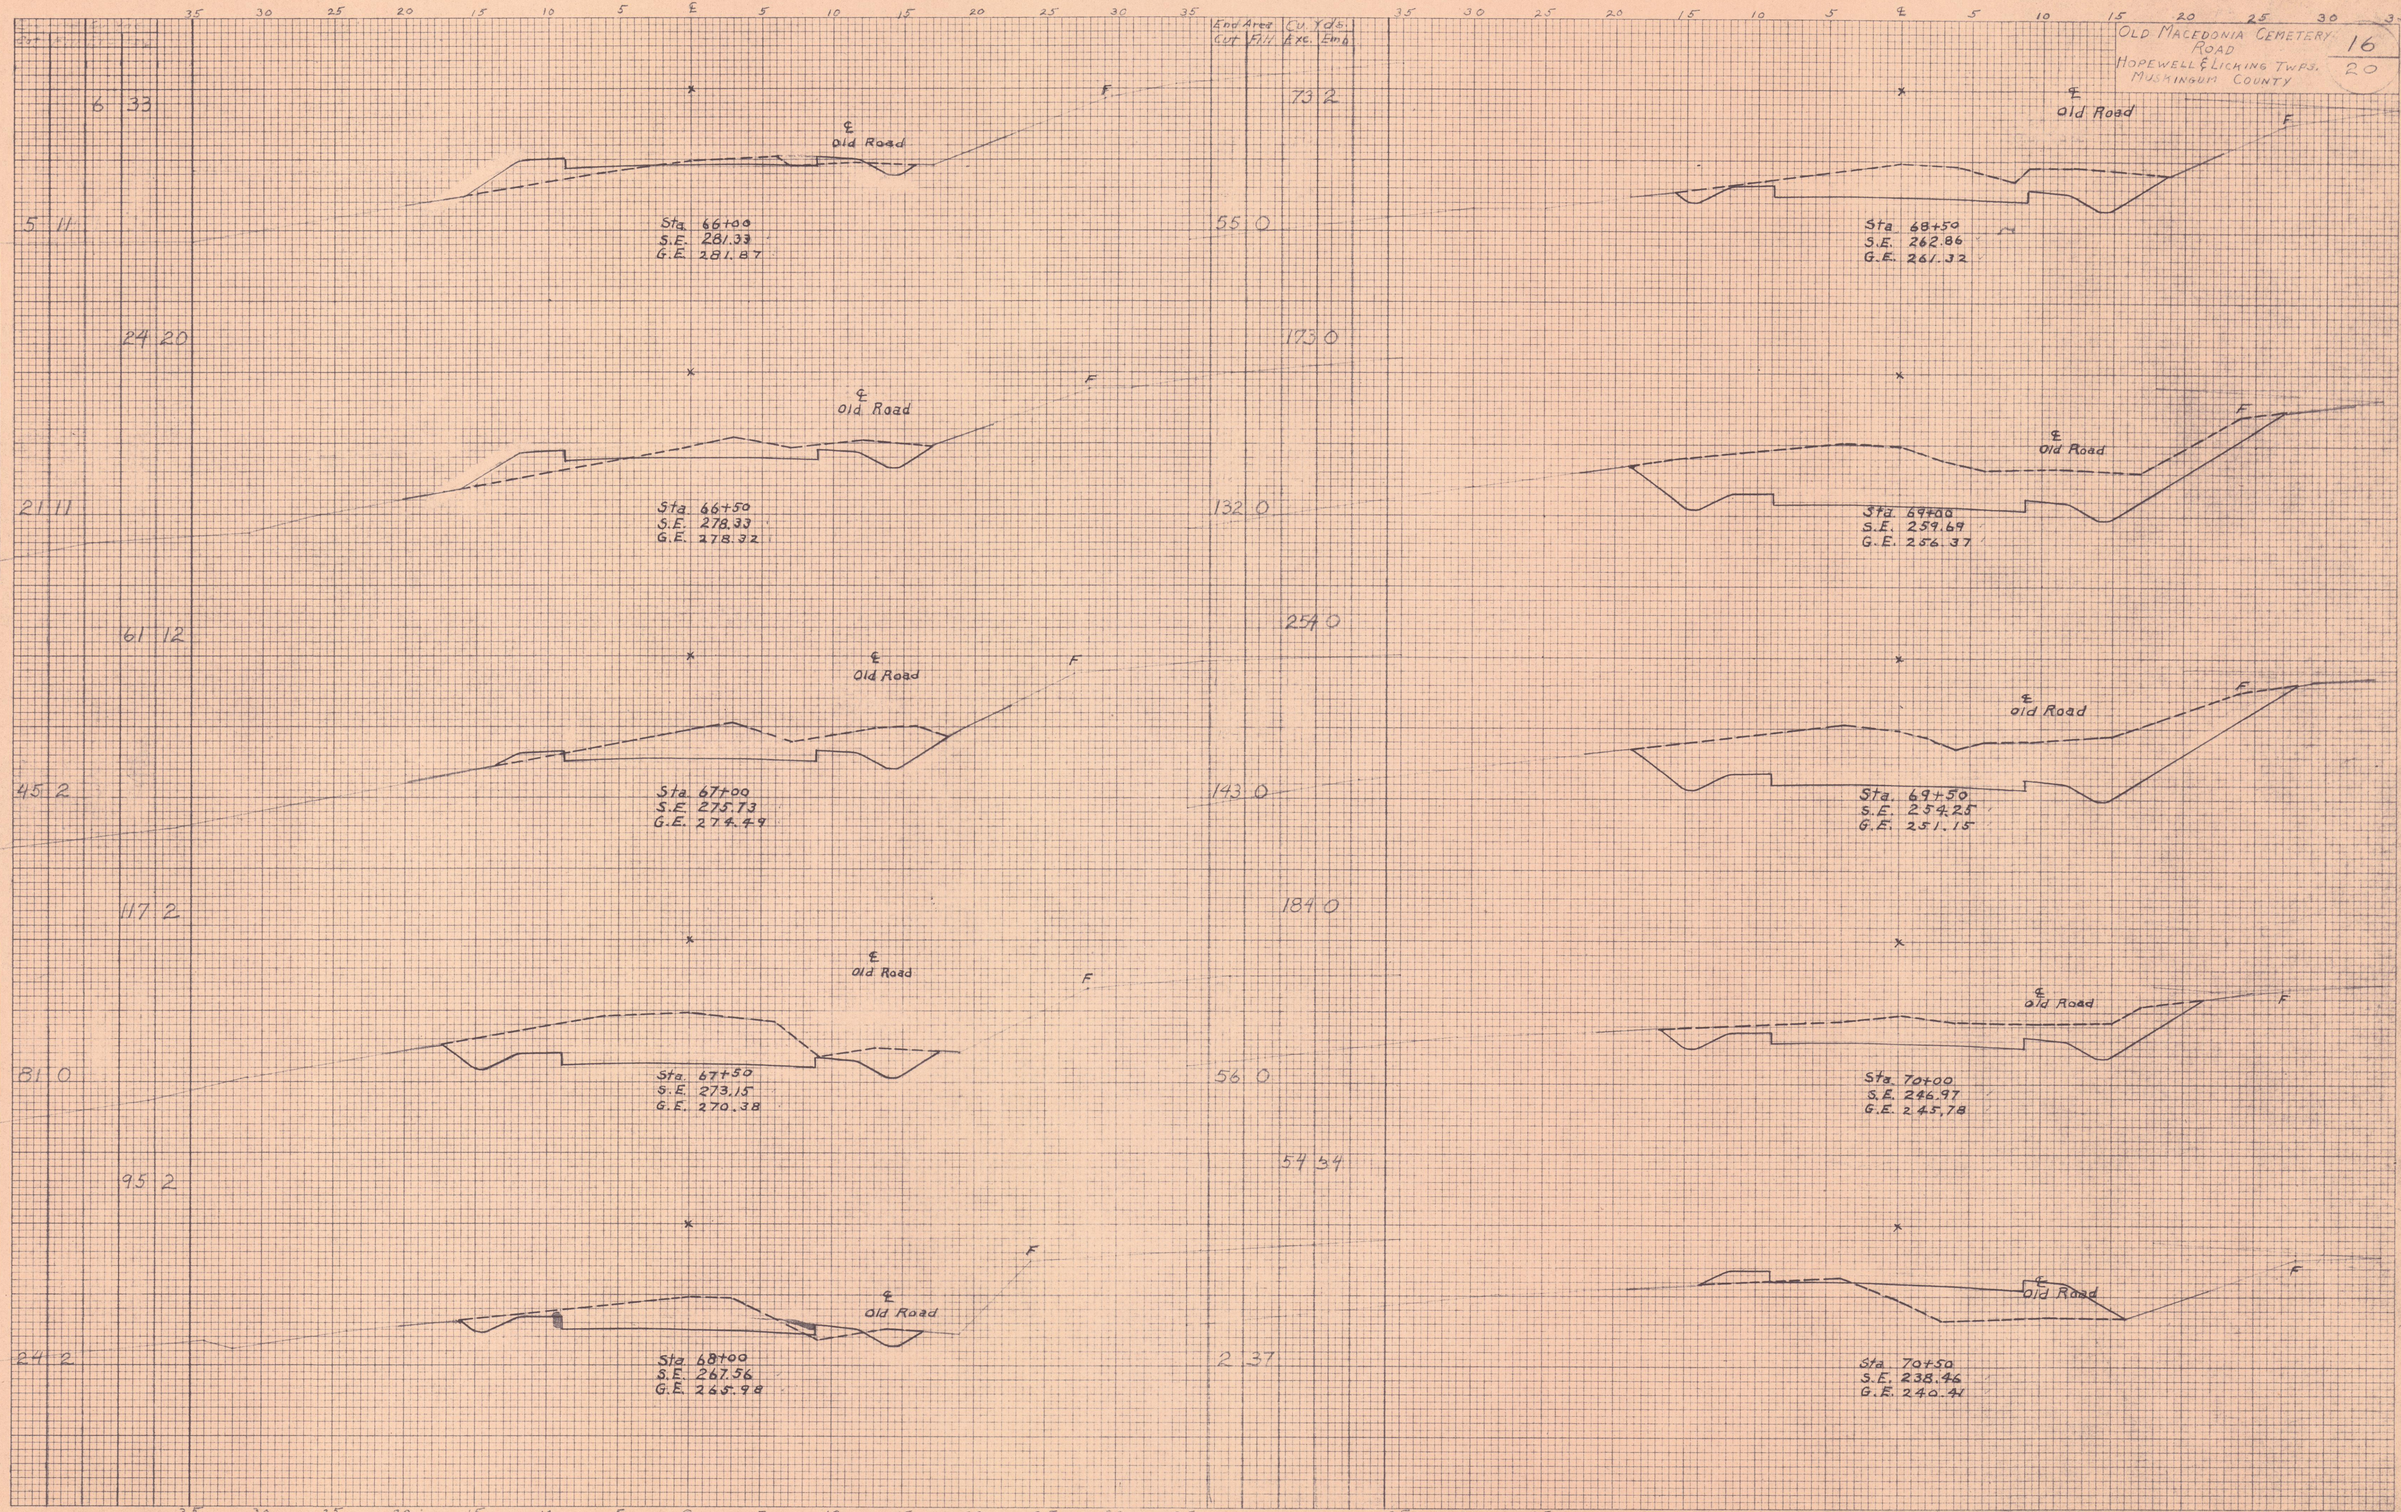

FINAL SURVEY — NOTE BOOK NO. — SURVEYED — PLOTTED — TEMPLATE — AREAS — AREAS CHECKED — BY — DATE

ORIGINAL SURVEY — NOTE BOOK NO. — SURVEYED — PLOTTED — TEMPLATE — AREAS — AREAS CHECKED — BY — DATE

PLATE 3 — CROSS SECTION C. P. R. & R. E. STANDARD
100% RAG PAPER MADE AND PRINTED IN U. S. A.
EUGENE DIETZGEN CO.

027f-UD-68/17