CITY OF ZANESVILLE
MUSKINGUM COUNTY
DRESDEN ROAD
QTR. TWP. 4, R7&8W, T1N, U.S.M.L.

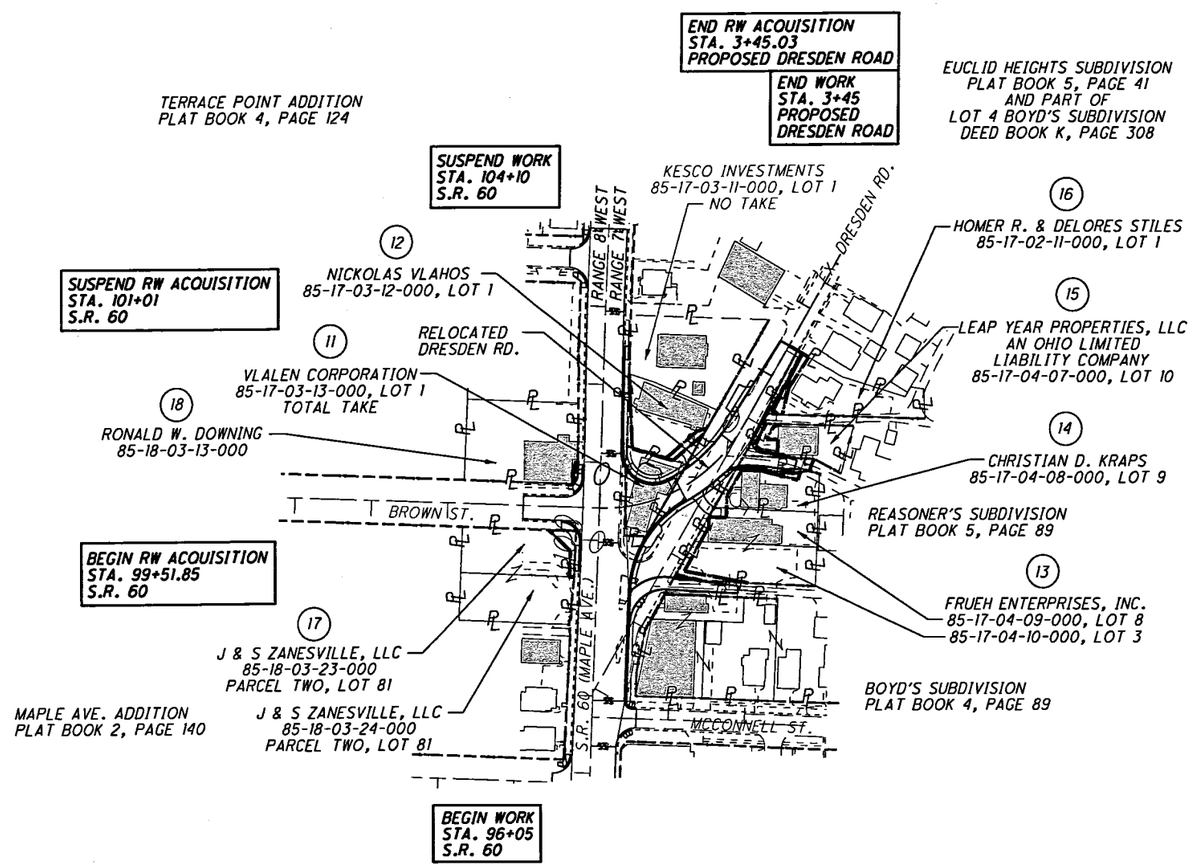

REV. BY	DATE	DESCRIPTION

FIELD REVIEW BY: CS & CP
OWNERSHIP VERIFIED BY: CP
DATE COMPLETED:

HORIZONTAL SCALE IN FEET 0 50 100 200

PID NO. 83002

STATE JOB NO.

R/W DESIGNER CS
R/W REVIEWER JG

PROPERTY MAP DRESDEN ROAD

MUS-60-18.35

P:\MUS\83002\DESIGN\RIGHT_OF_WAY\PLAN_SHEETS\83002_0002_RPM.dgn 09/28/11