JOB NO.	FED. RD. DIVISION	STATE	PROJECT
05044(1)	2	OHIO	U 400(13)

MUSKINGUM COUNTY
MUS-60-16.88
RIW PLANS 1" = 20'

17/26

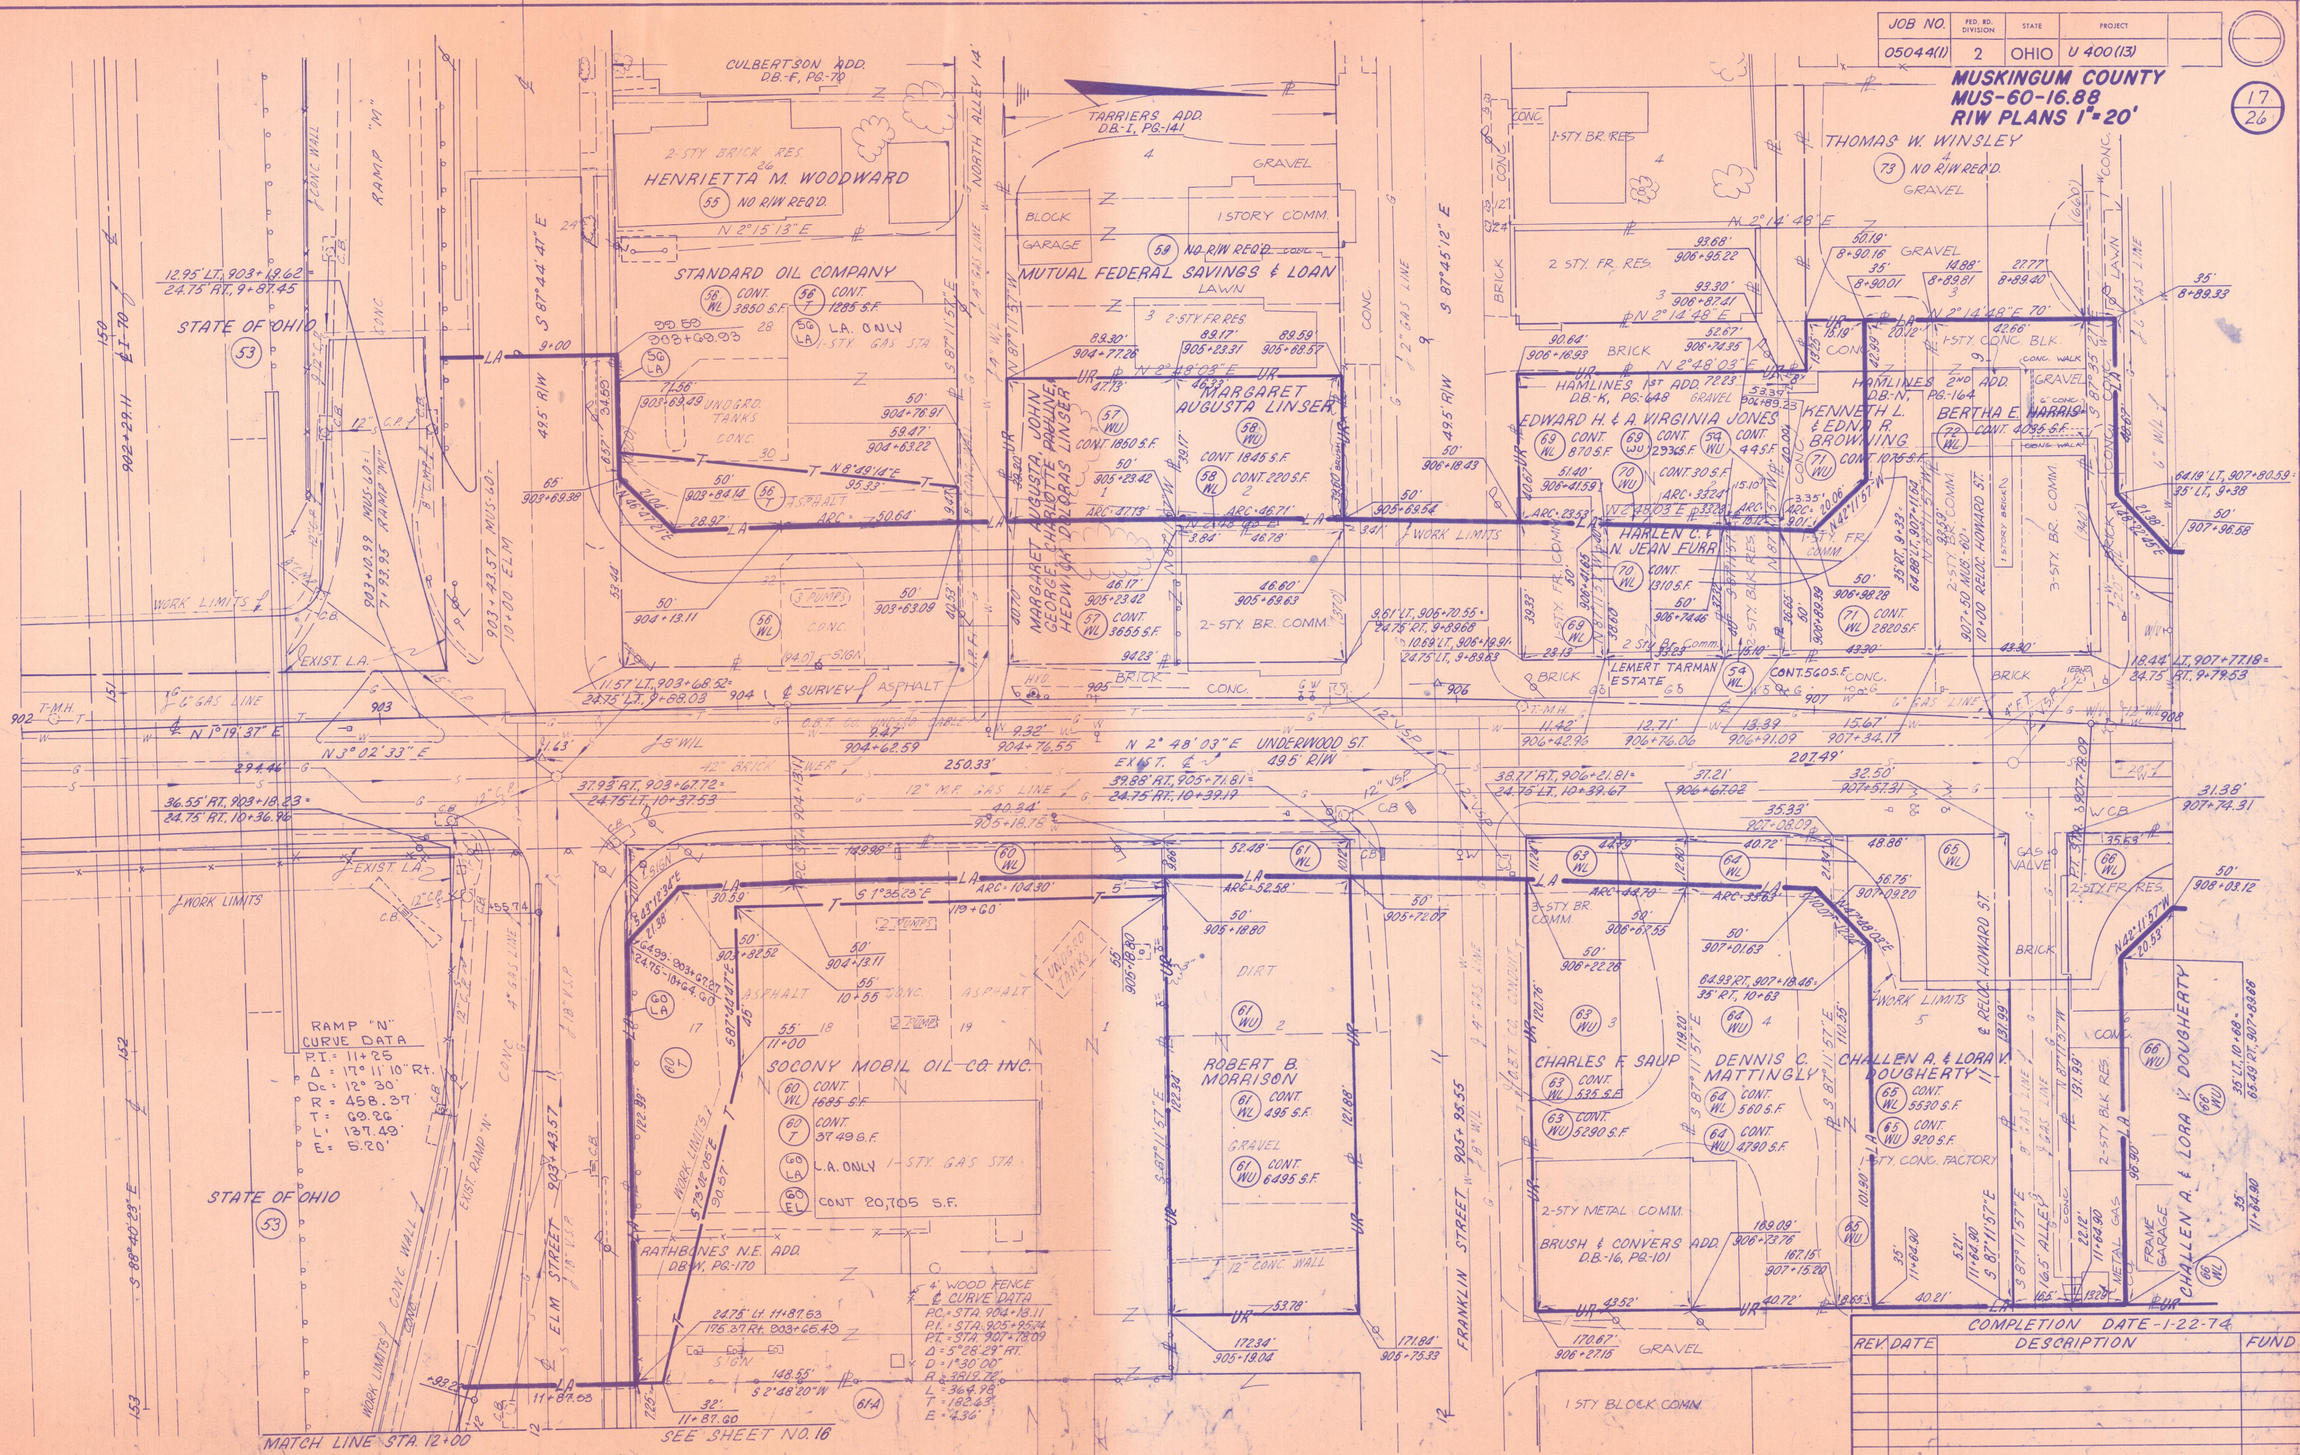

CITY OF ZANESVILLE, WASHINGTON TWP., T-1-N, R-7-W

COMPLETION DATE - 1-22-74

REV.	DATE	DESCRIPTION	FUND

S.R.-60 STA. 902+00 TO STA. 908+00 RIW