JOB NO.	FED. RD. DIVISION	STATE	PROJECT
05044(1)	2	OHIO	U 400 (13)

MUSKINGUM COUNTY
MUS-60-16.88
R/W PLANS 1"=20'

21/26

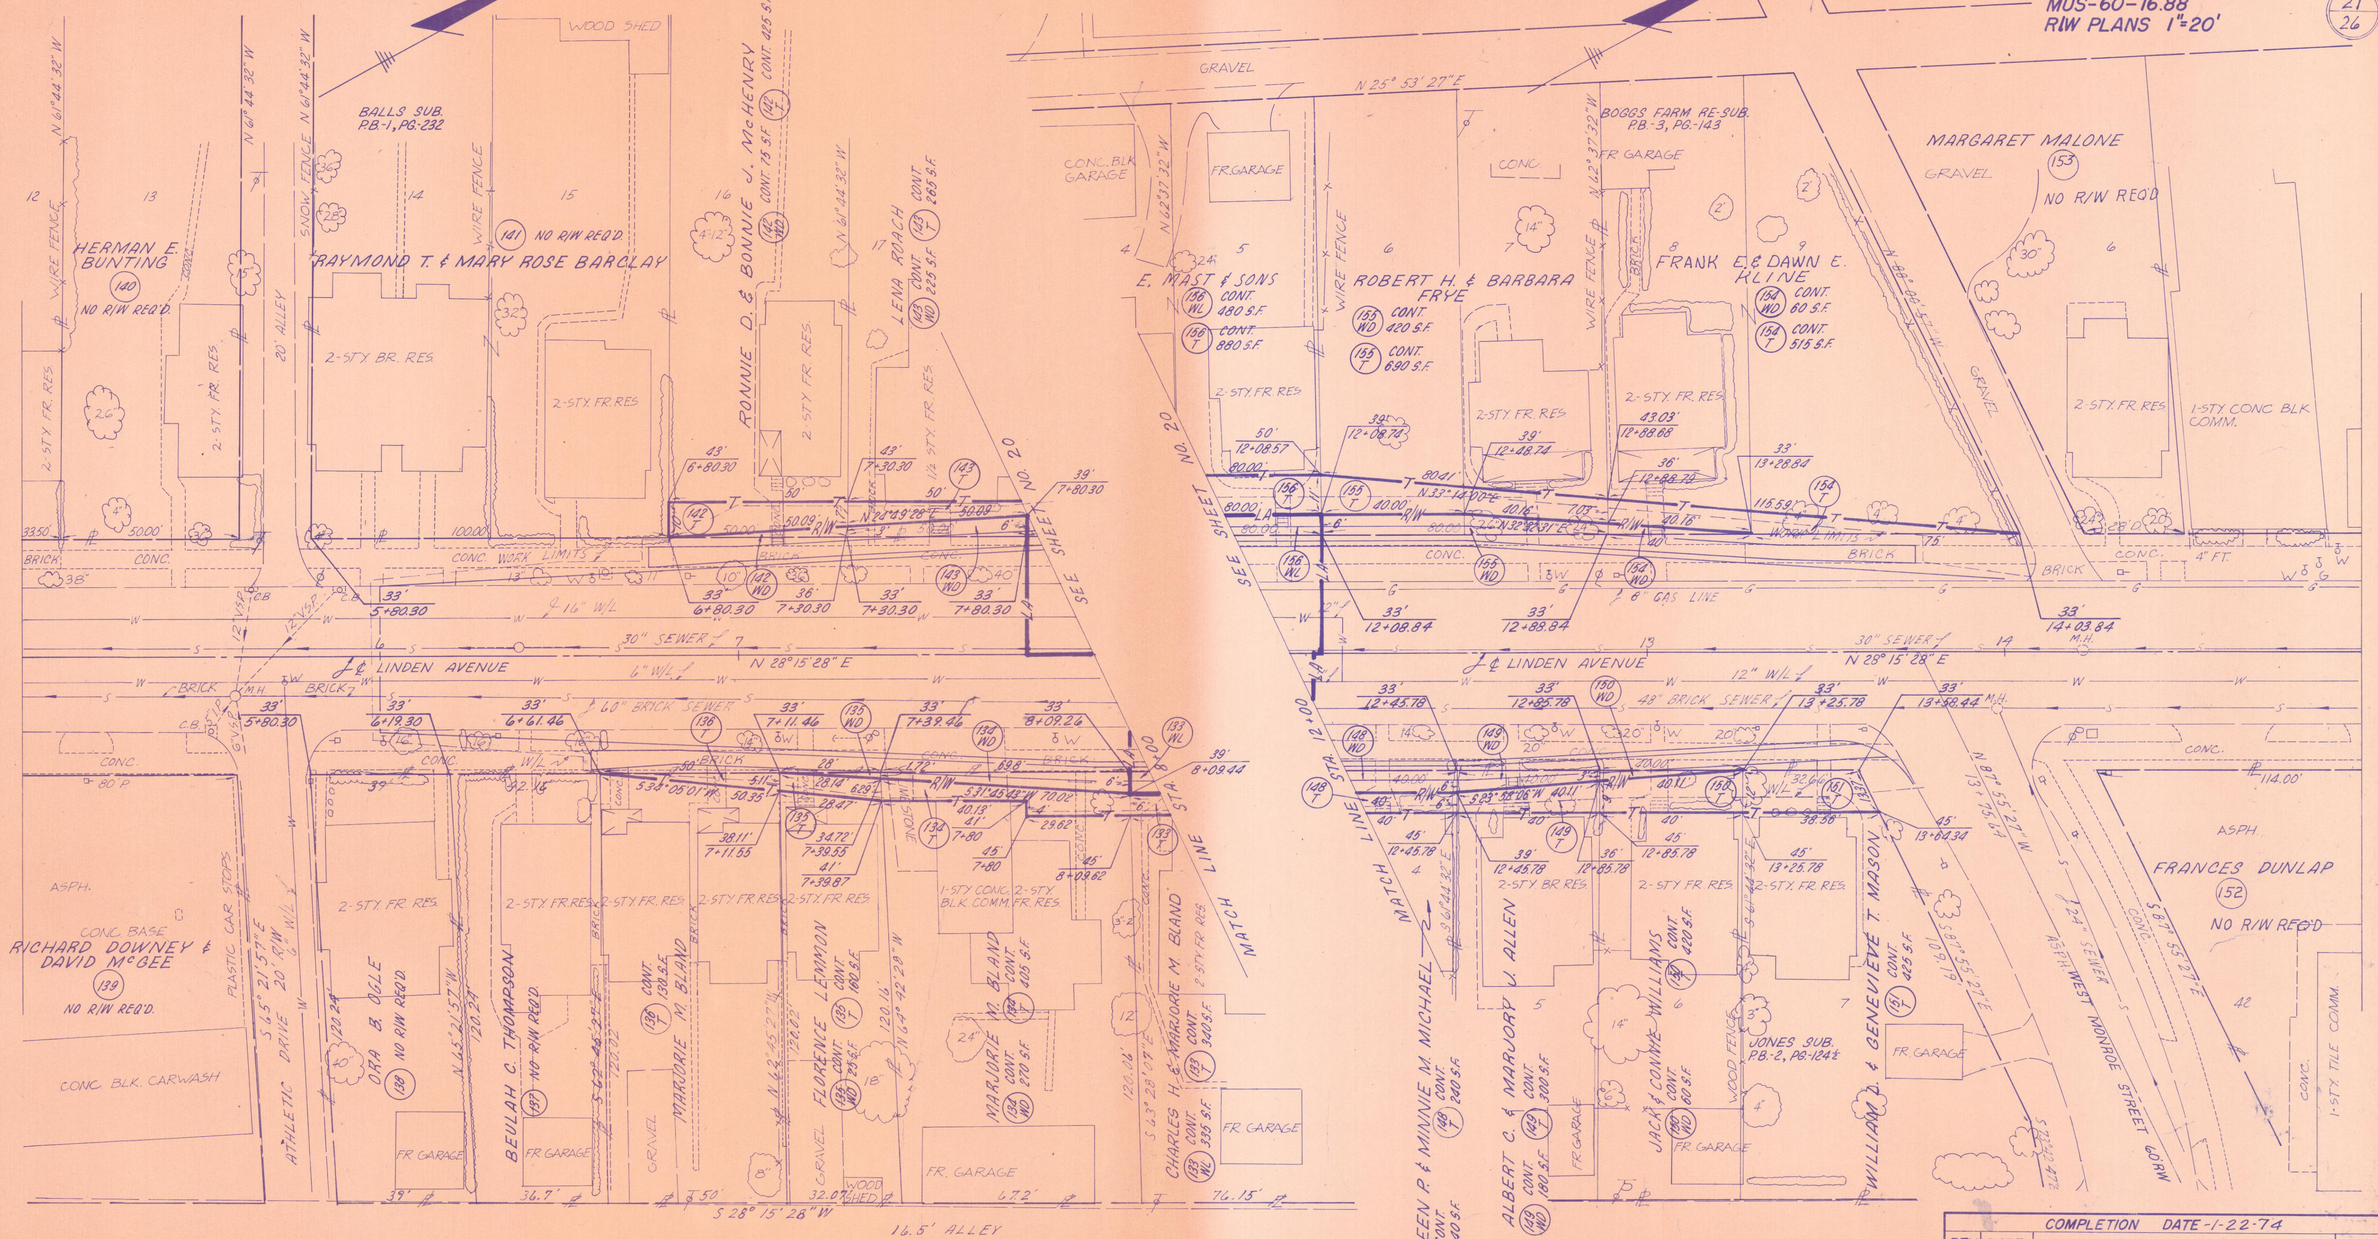

CITY OF ZANESVILLE, FALLS TWP., T-1-N, R-7-W

COMPLETION DATE -1-22-74

REV.	DATE	DESCRIPTION	FUND

LINDEN AVE. STA. 5+00 TO 8+00 & STA. 12+00 TO 14+50 R/W