JOB NO.	FED. RD. DIVISION	STATE	PROJECT	
05044(1)	2	OHIO	U 400 (13)	

MUSKINGUM COUNTY
MUS-60-16.88
R/W PLANS 1"=20'

24/26

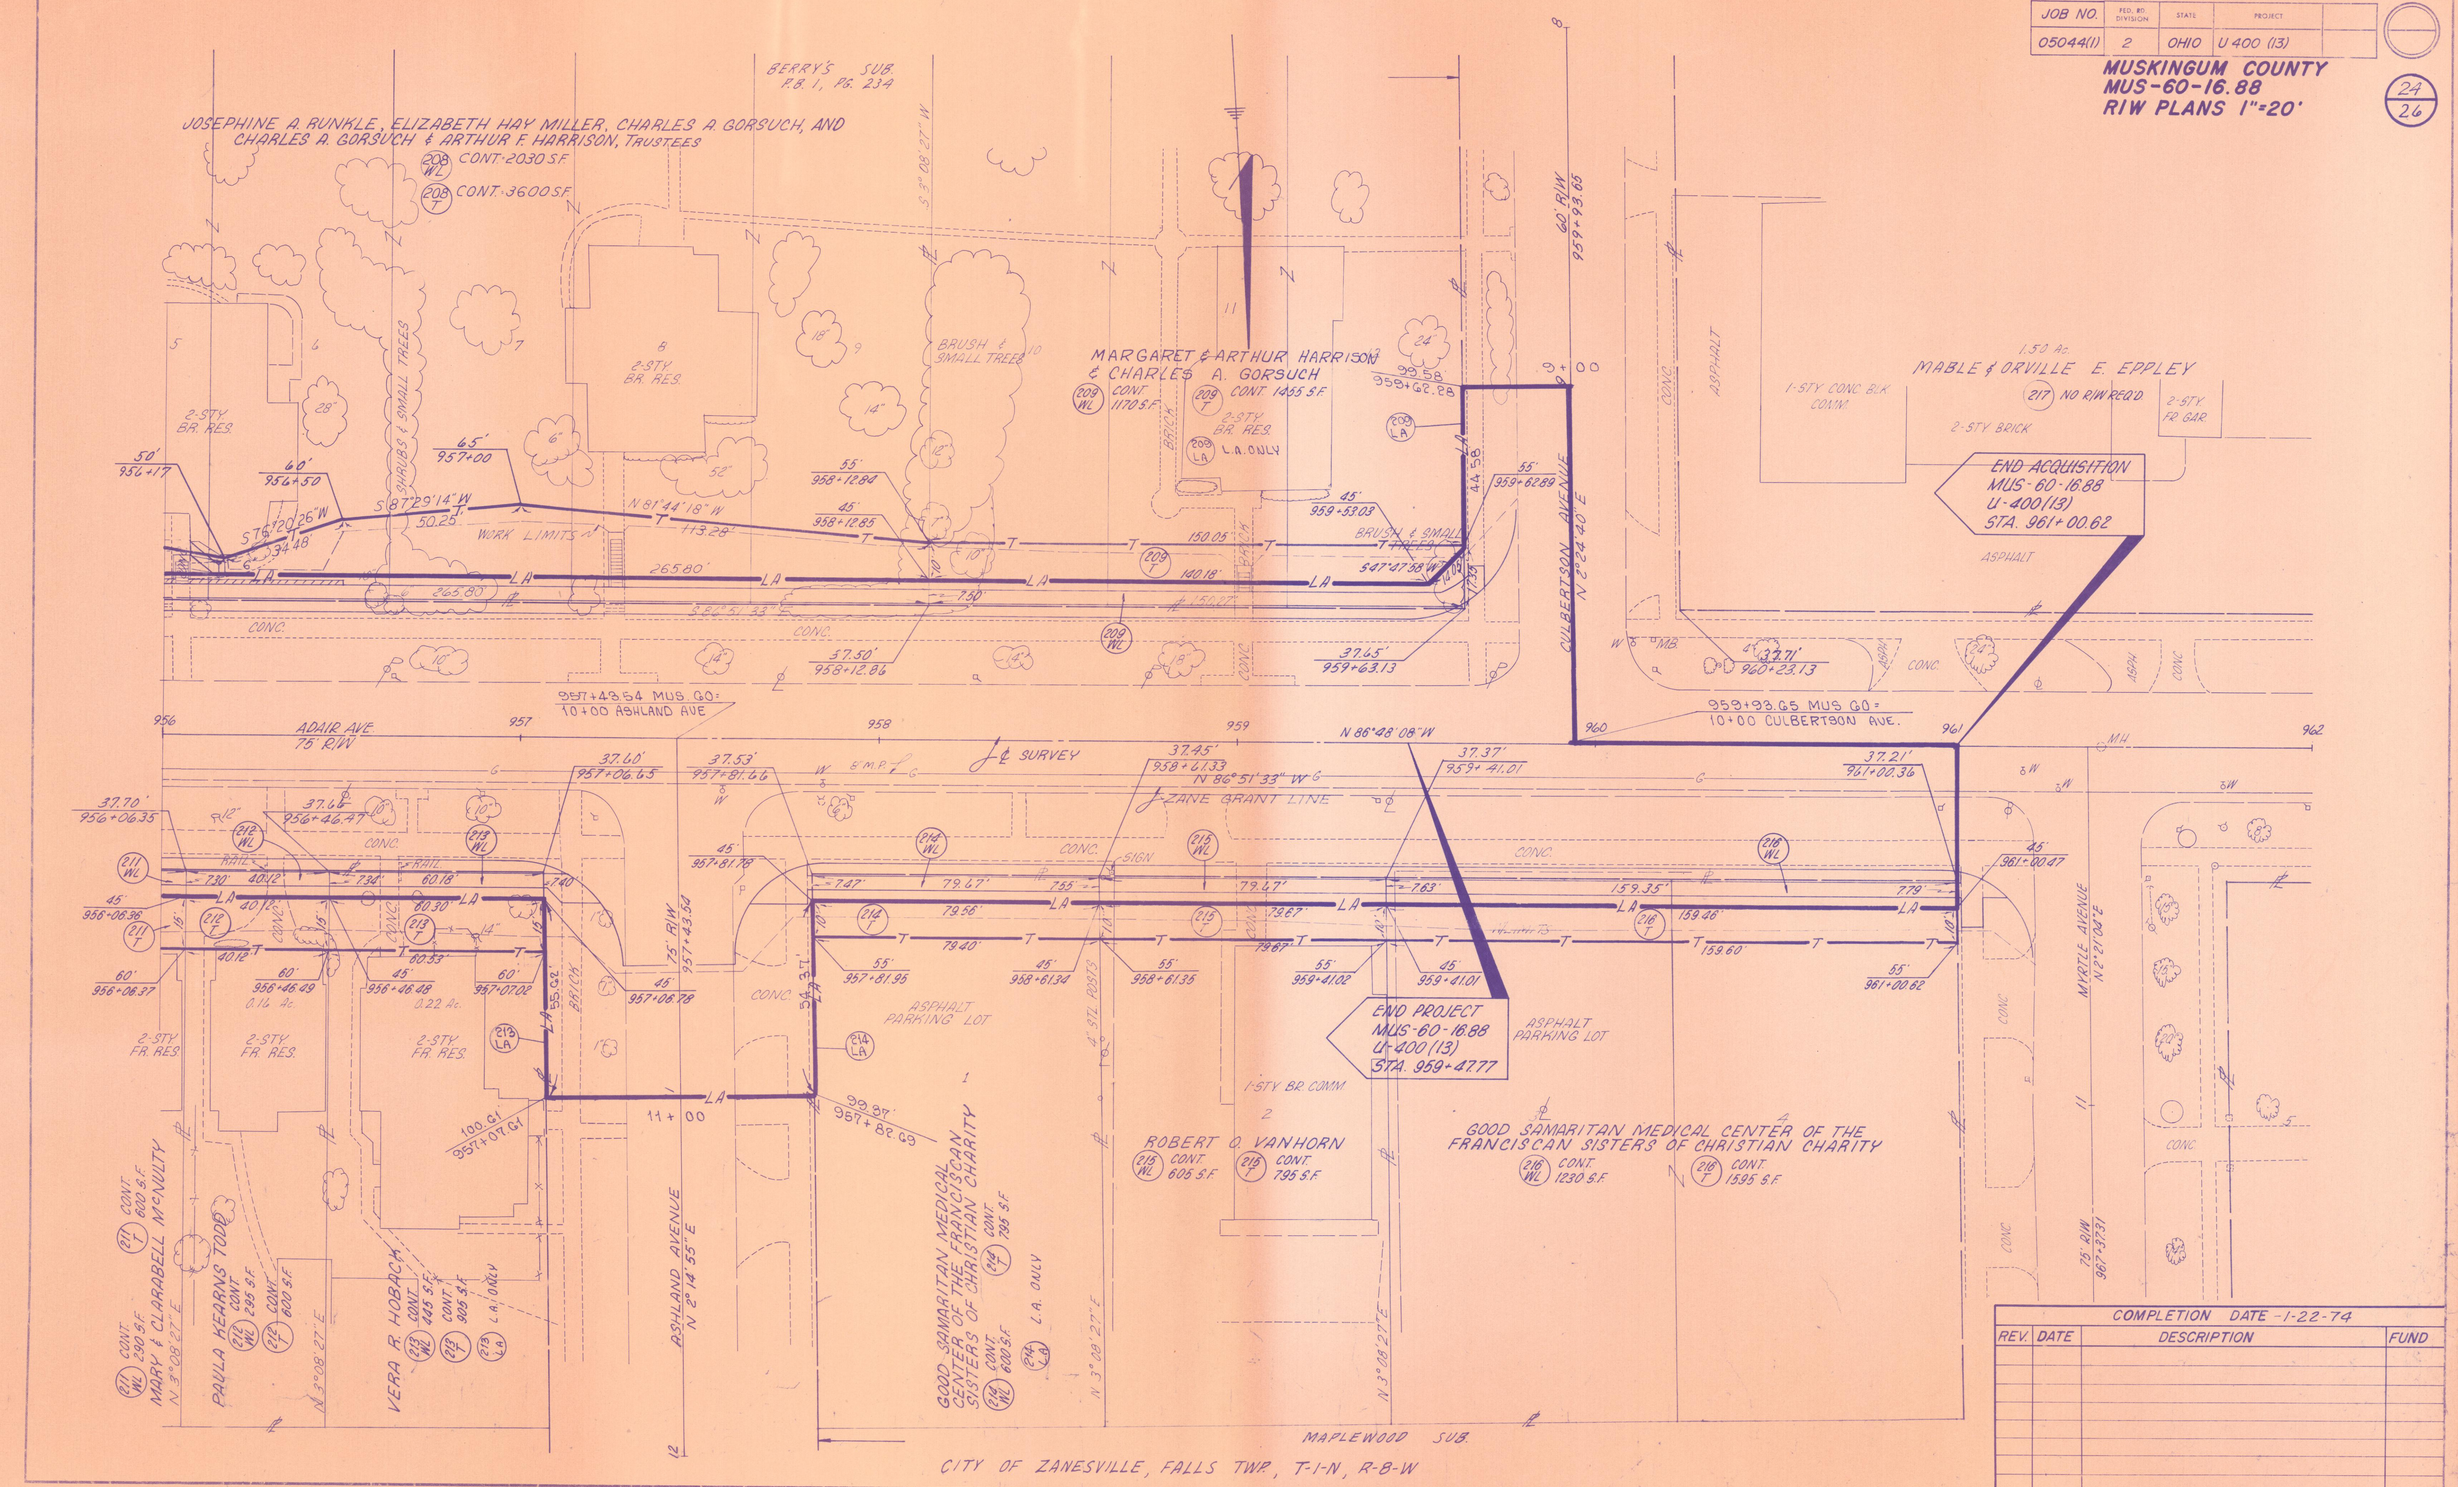

COMPLETION DATE -1-22-74

REV.	DATE	DESCRIPTION	FUND

S.R.-60 STA. 956+00 TO STA. 962+00 R/W