FED. AID DIST. NO	STATE	FED. AID PROJECT	FISCAL YEAR	31 / 57
10	OHIO	400-G	1933	

S.H. No. 345 SEC. R. R-2 (Pt.)
MUSKINGUM COUNTY

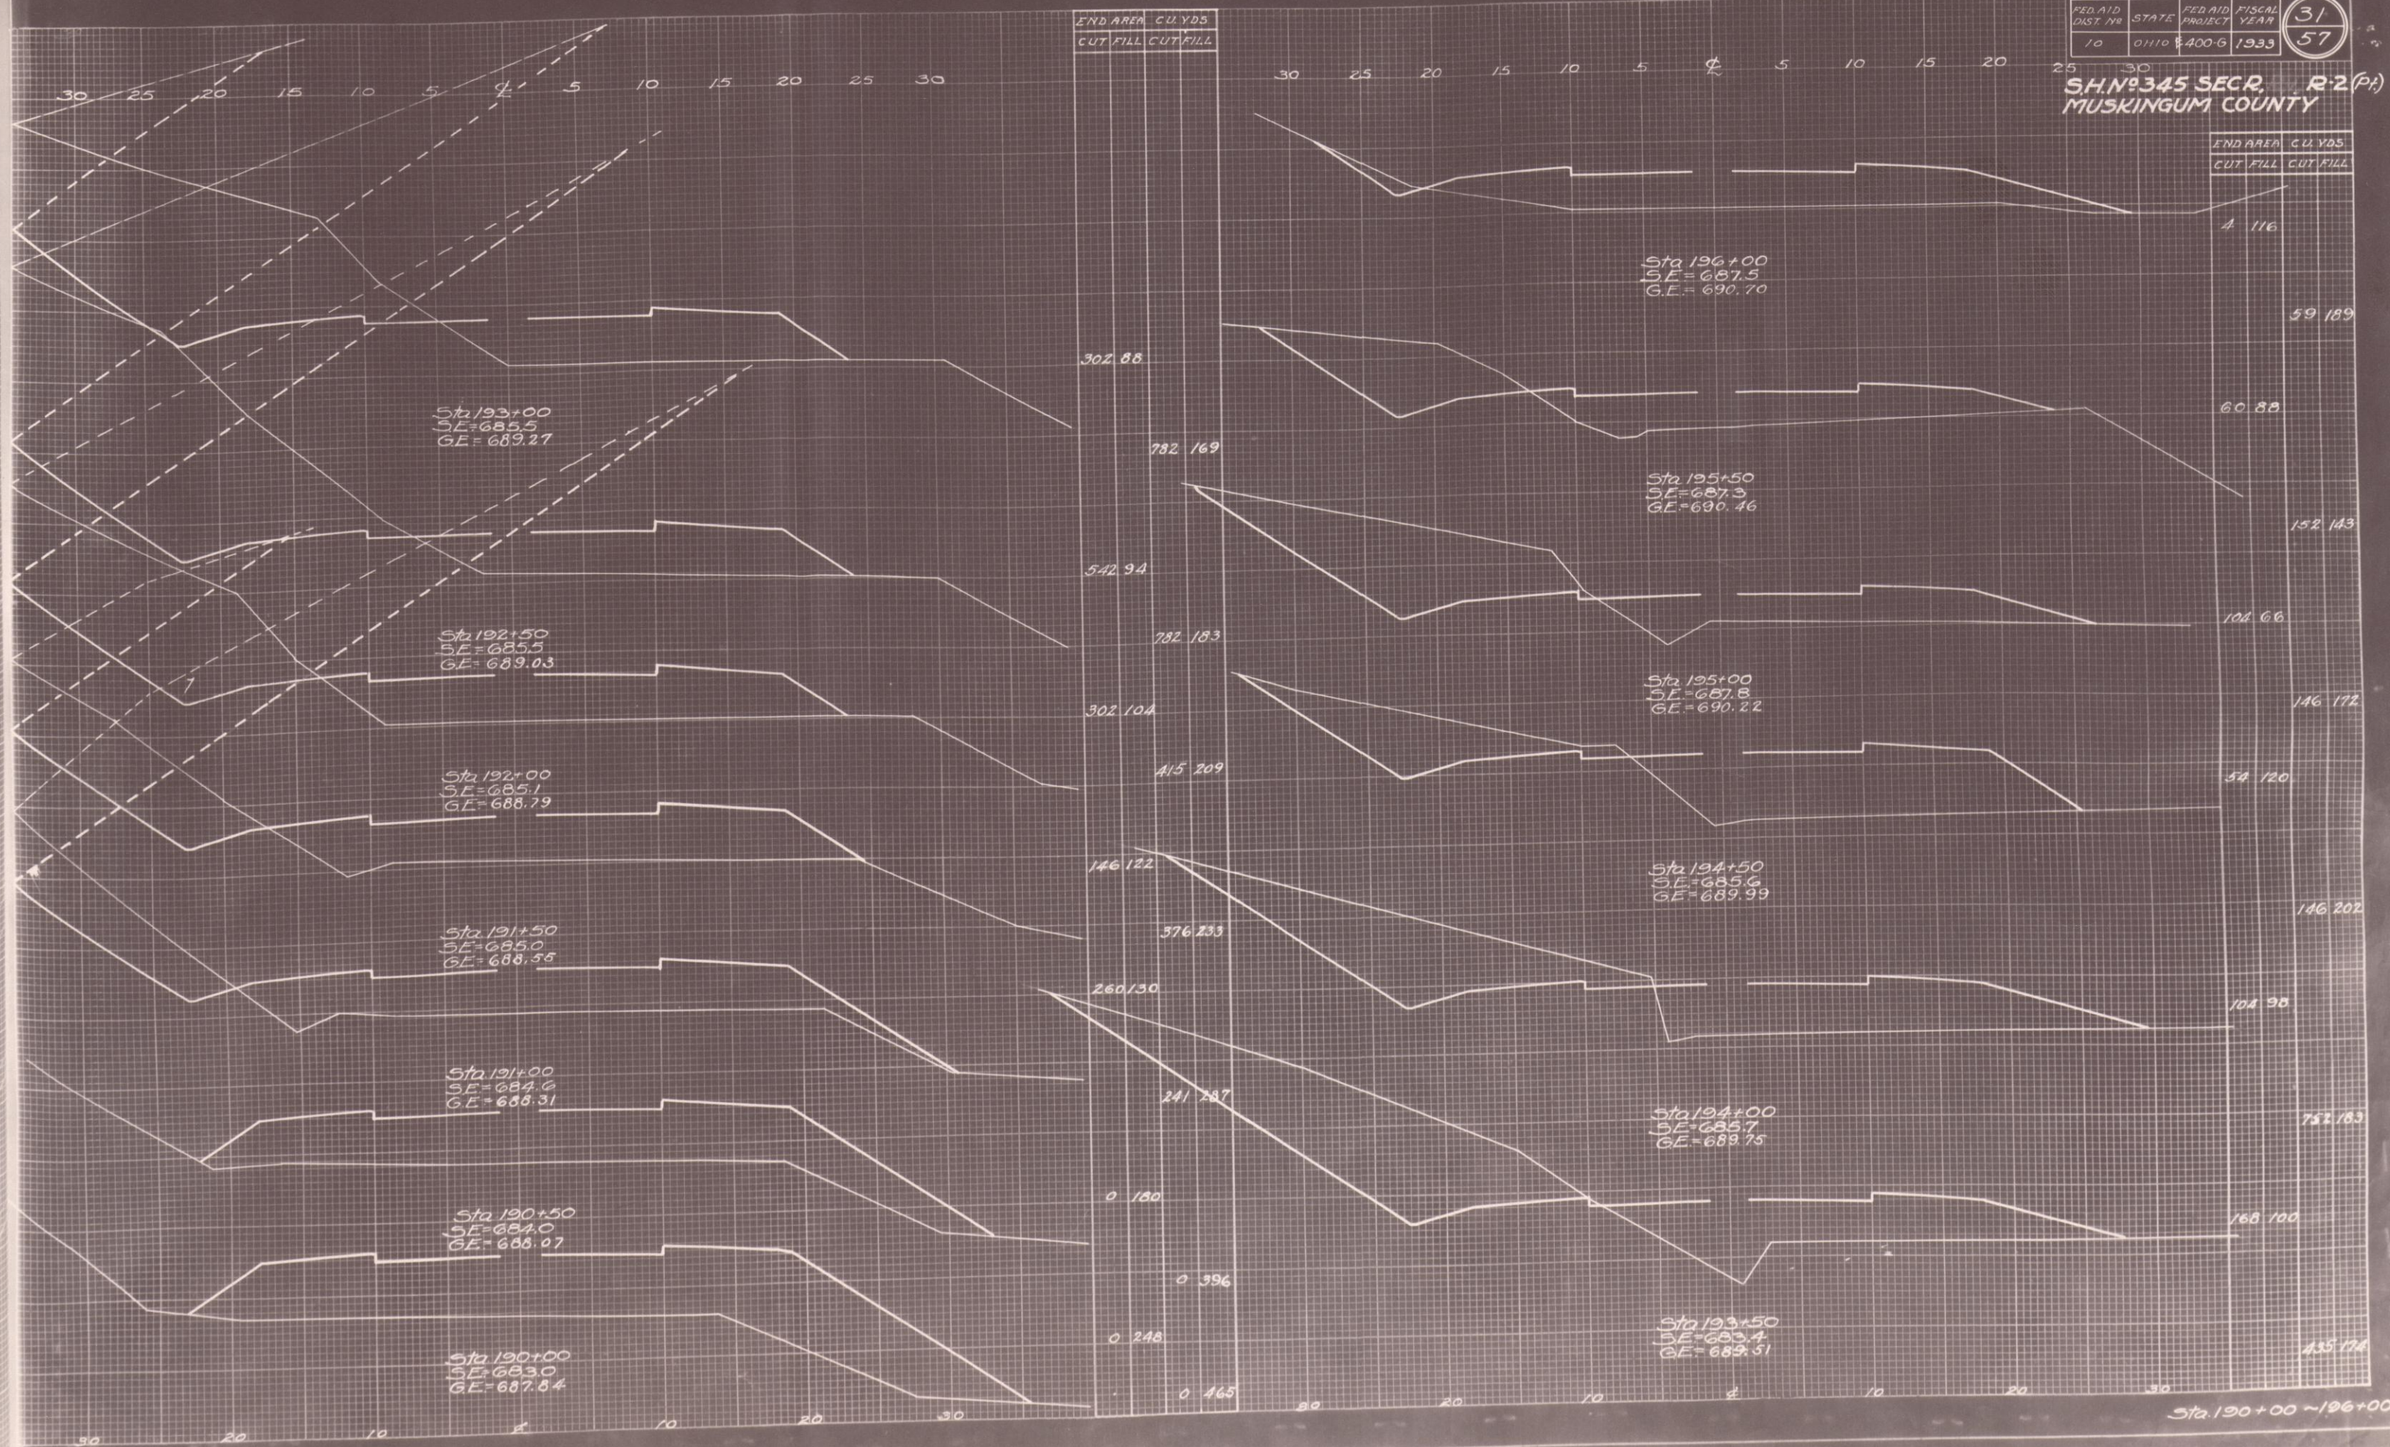

PLATE 2 - CROSS SECTION
THE H. GILLE CO., COLUMBUS, OHIO