2/2

Survey To Establish Public Road
Blue Rock Twp.

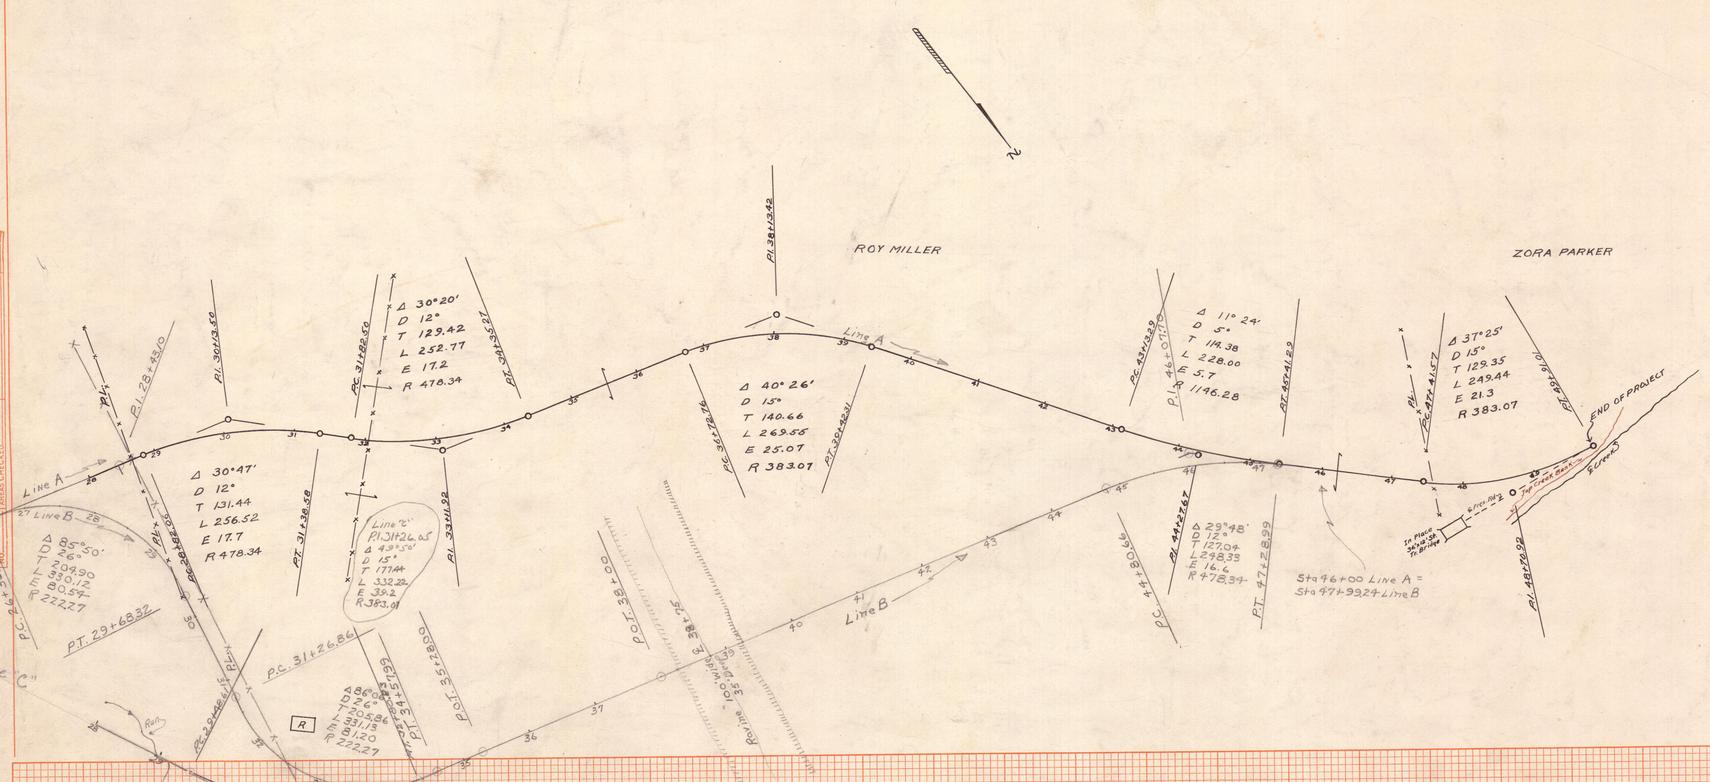

SURVEYED		
PLOTTED		
TEMPLATE		
AREAS		
AREAS CHECKED		
NOTE BOOK		
FIELD BOOK		
BY		DATE

ORIGINAL SURVEY	SURVEYED	
	PLOTTED	
	TEMPLATE	
	AREAS	
	AREAS CHECKED	
NOTE BOOK No. 5-90		
BY	Jones Pulsent	DATE

PRINTED IN U. S. A.
ON 100% RAG STOCK MADE IN U. S. A.

PLATE 4—CROSS SECTION O.P.R. & R. E. STANDARD
EUGENE DIETZGEN CO., CHGO.-N.Y.

PRINTED IN U. S. A.
ON 100% RAG STOCK MADE IN U. S. A.