| FED. RD. DIVISION | STATE | PROJECT | |
|---|---|---|---|
| 2 | OHIO | | |

MUS-40-9.66
R/W PLAN
LIMITED ACCESS

5/5

## SUMMARY OF ADDITIONAL R/W REQUIRED

MUS ~ 40 ~ 9.66

| Par No. | Owner | Acres | Exist Bldg. | Recd. Data | Remarks | Sheet No. |
|---|---|---|---|---|---|---|
| 1 | Anna M. Ellenberger | 0.61 | — | V. 498 P. 319 | | 1 |
| 1-X | " | 0.46 | — | V. 498 P. 322 | | 1 |
| 2LA | Board of Trustees of the Jewish Cemetery | 0.38 | — | V. 497 P. 150 | | 1 |
| 2 | " | 0.90 | — | V. 497 P. 152 | | 1 |
| 2WA | " | — | — | — | | 1 |
| 3LA | Elizabeth Webb | 0.00 | — | V. 498 P. 567 | | 1 |
| 3 | " | 1.34 | — | V. 498 P. 567 | | 1 |
| 3-X | " | 0.23 | — | V. 498 P. 571 | | 1 |
| 3TS | " | 0.15 | — | — | | 1 |
| 4LA | Ray & Nettie E. Science | 0.07 | Yes | V. 497 P. 158 | | 1 |
| 5LA | William R. Burrier | 1.58 | Yes | V. 495 P. 715 | | 1 |
| 6LA | Edna G. Griffiths | 2.38 | Yes | Court | | 1 & 2 |
| 6A-LA | " | 0.00 | — | " | | 1 |
| 6A | " | 0.10 | — | " | | 1 |
| 7LA | Dwain Theodore Hays | 0.88 | — | V. 498 P. 316 | Buy Out | 2 |
| 8LA | Kacy Jones | 0.05 | — | V. 501 P. 342 | | 2 |
| 9LA | The Ohio Power Co. | 22.29 | — | Court | | 2, 3 & 4 |
| 9 | " | 2.03 | — | | | 4 & 5 |
| 9-TS | " | 0.26 | — | " | | 4 |
| 9-X | " | 0.25 | — | " | | 2 |
| 9-Y | " | 0.13 | — | " | | 3 |
| 10LA | Gordon & Emilie Blickle | 0.98 | — | Court | | 2 |
| 10-X | " | 0.13 | — | Court | | 2 |
| Accel. | Baltimore & Ohio R.R. Co. | 0.50 | — | | | 4 |
| 11 | " | 0.06 | — | | | 4 |
| 11-A | " | 0.06 | — | | | 4 |
| 11-SL | " | 0.32 | — | | | 4 |
| 12LA | E. F. Dutro, Inc. | 3.23 | — | Court | | 4 |
| 12-TS | " | 1.28 | — | " | | 4 |
| 9ALA | The Ohio Power Co. | 6.44 | — | " | | 4 & 5 |
| 11-B | Baltimore & Ohio R.R. Co. | 0.06 | — | | | 4 |
| 9A-LA | The Ohio Power Co. | — | — | | | 4 |
| 4WA | Ray & Nettie E. Science | — | Yes | — | | 1 |
| 6 | Edna G. Griffiths | 0.13 | — | Court | | 2 |
| 9A-EL | The Ohio Power Co. | 1.29 | — | " | Excess Land | 4 & 5 |
| 9-A | " " " " | 0.83 | — | " | | 2 |
| 13 | Mack E. Ingram | 0.06 | — | Court | | 2 |

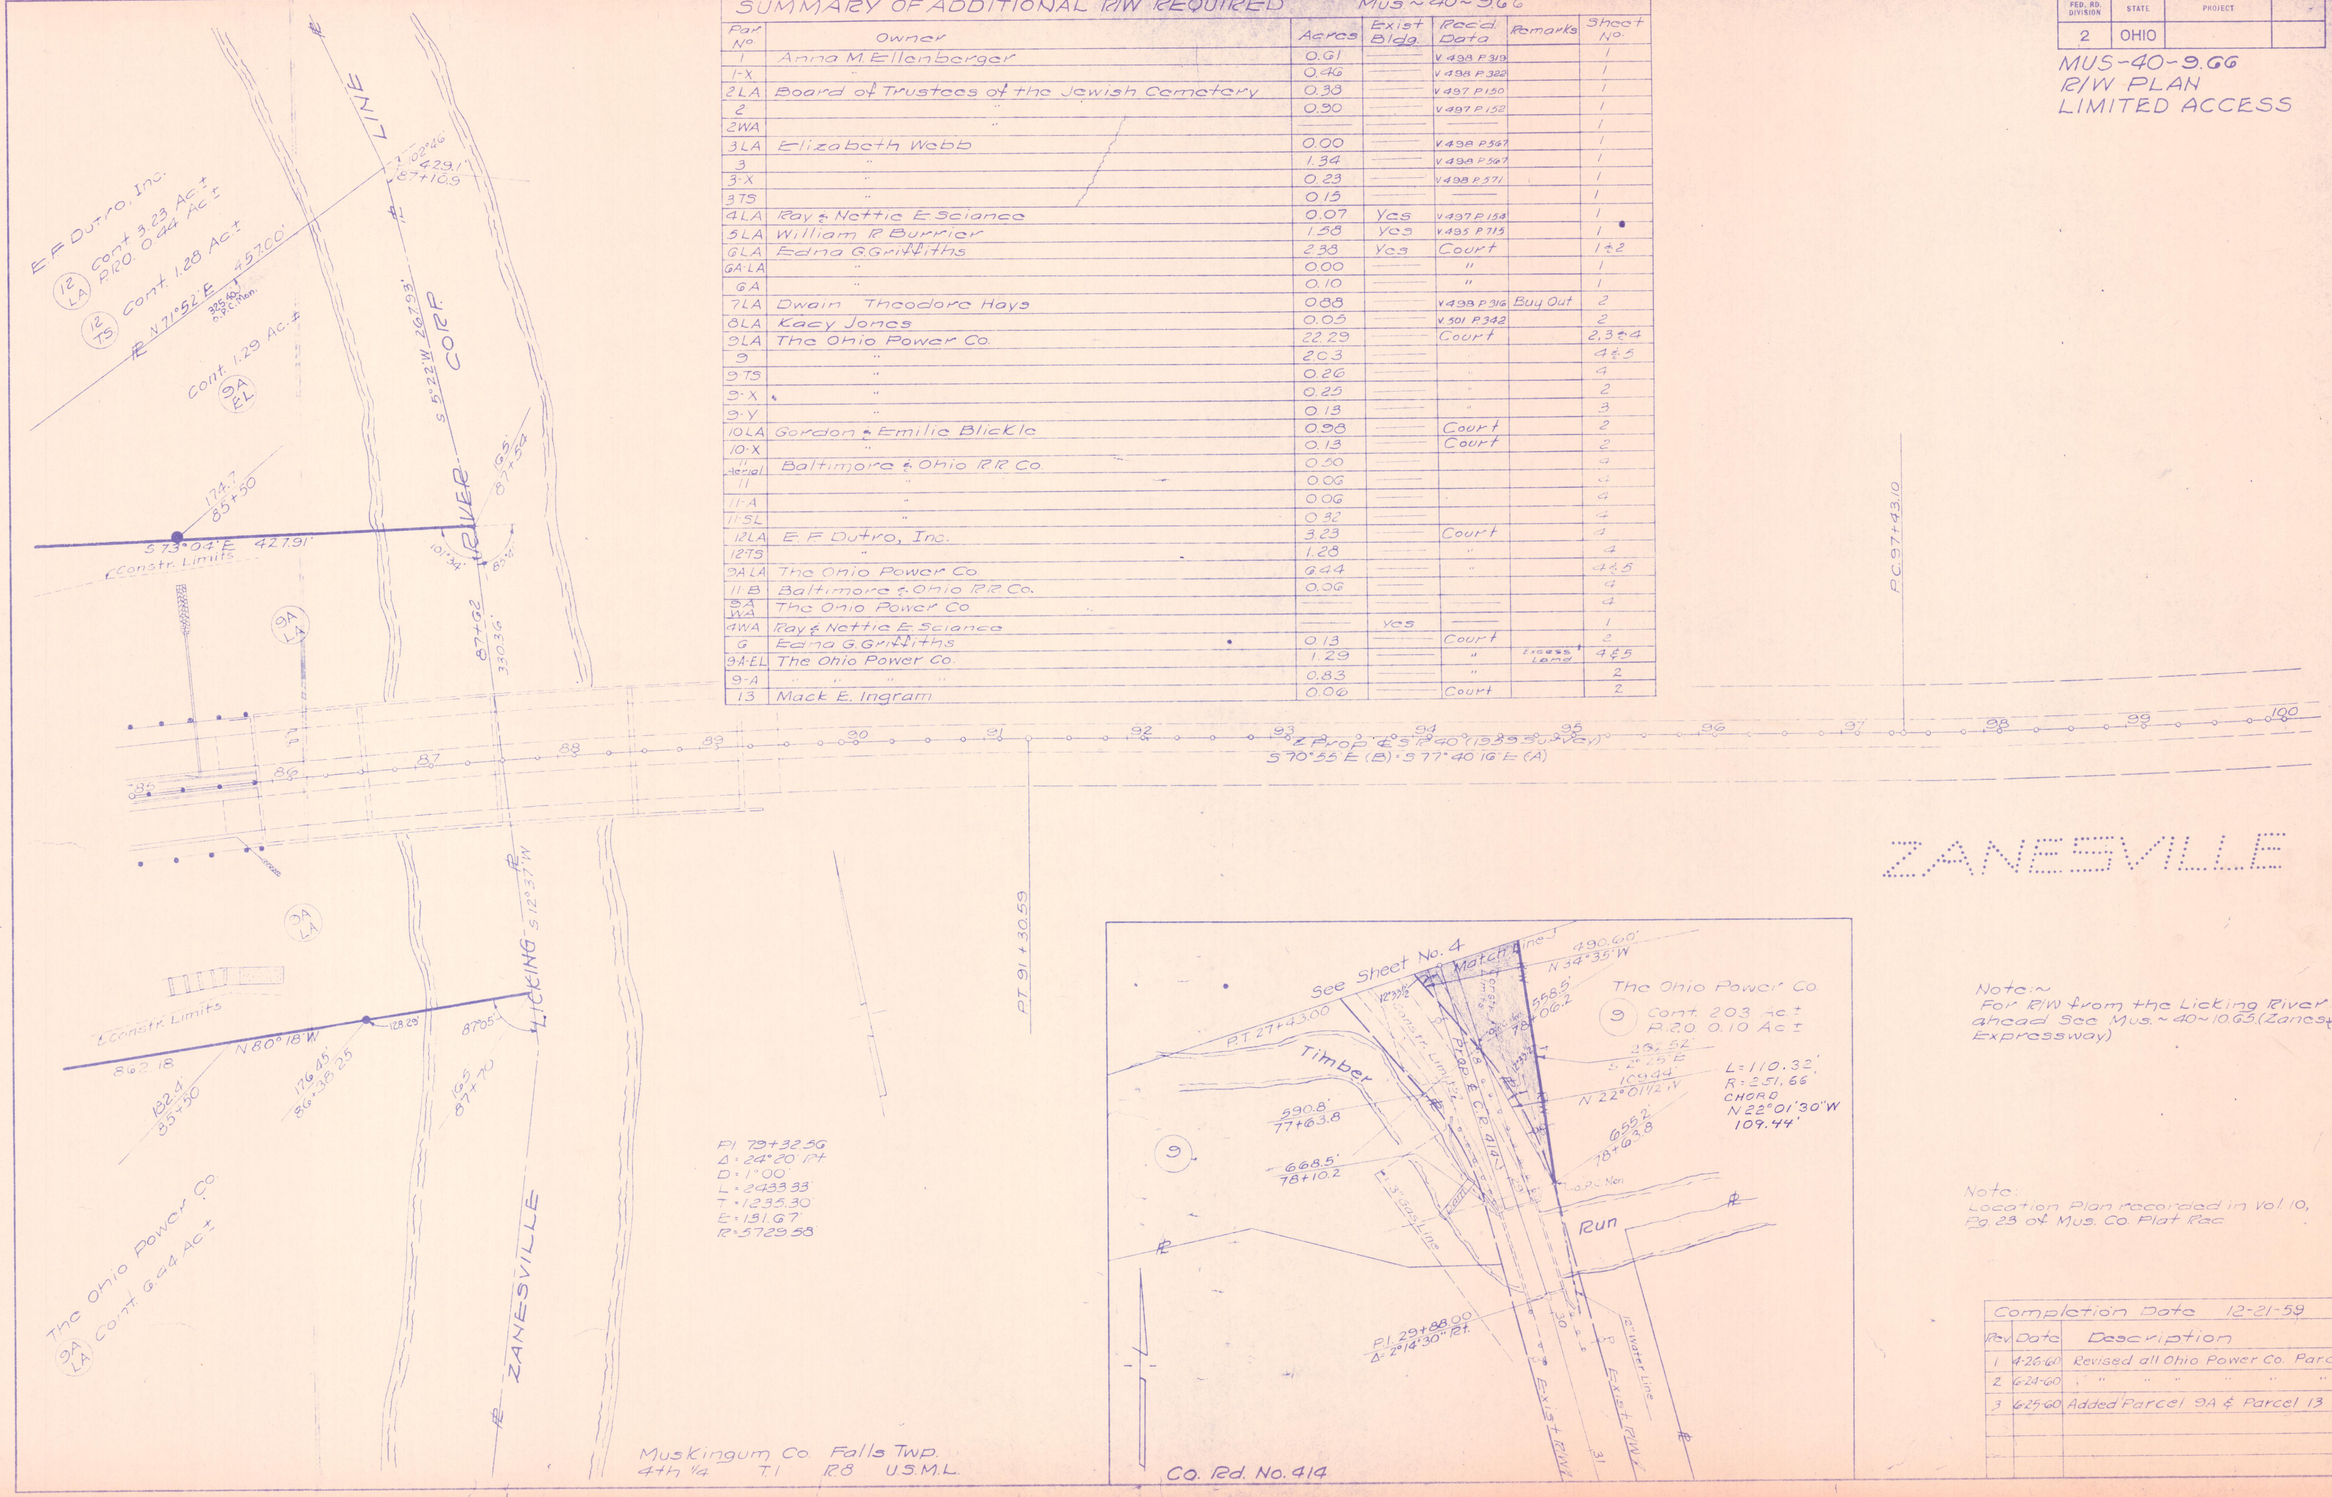


ZANESVILLE

Note:~
For R/W from the Licking River ahead See Mus.~40~10.65 (Zanesville Expressway)

Note:
Location Plan recorded in Vol. 10, Pg. 28 of Mus. Co. Plat Rec.

Completion Date 12-21-59

| Rev. | Date | Description |
|---|---|---|
| 1 | 4-26-60 | Revised all Ohio Power Co. Parcels |
| 2 | 6-24-60 | " " " " " " |
| 3 | 6-29-60 | Added Parcel 9A & Parcel 13 |