FED. RD. DIST. NO.	STATE	PROJECT	FISCAL YEAR
10	OHIO		1938

2-D
9

S.H. 344 - SEC. DRESDEN (Pt.) & E (Pt.)
MUSKINGUM COUNTY

TRANSVERSE JOINTS

EXPANSION JOINT

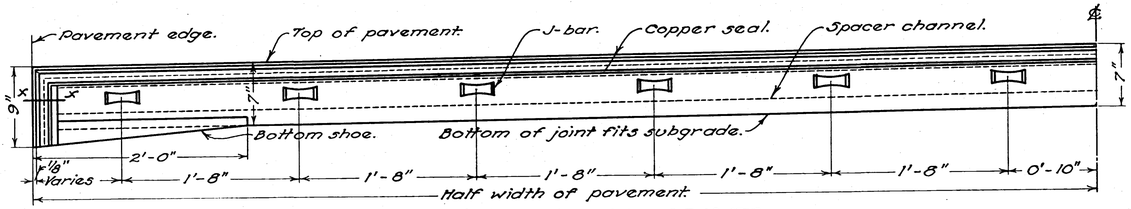

ELEVATION OF JOINT

CONSTRUCTION JOINT

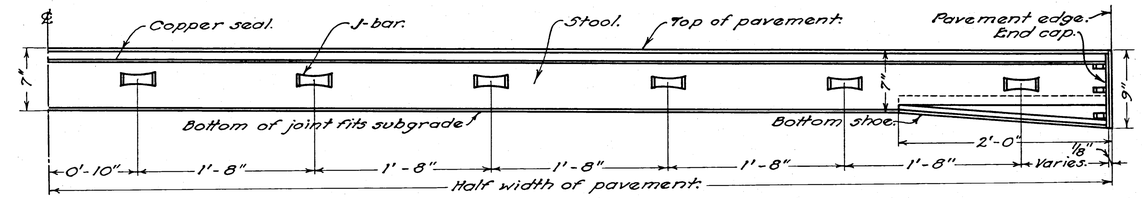

ELEVATION OF JOINT

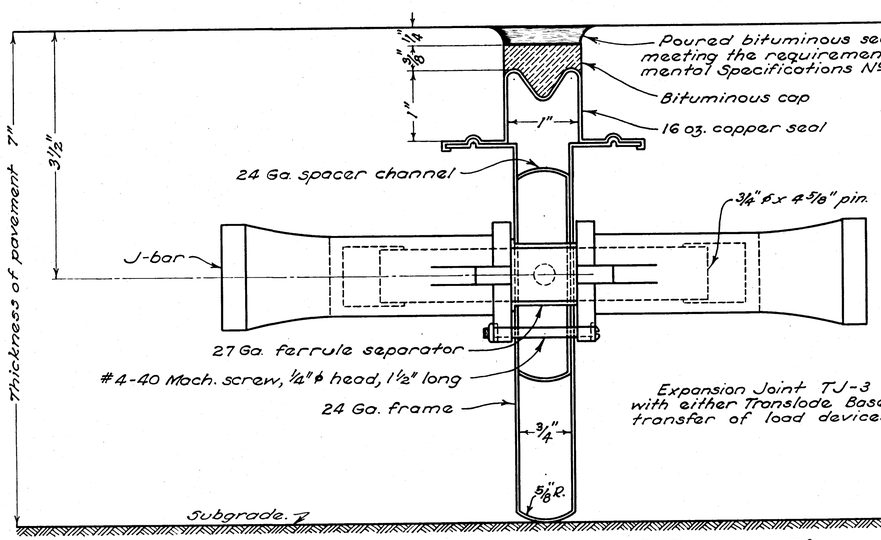

TYPICAL SECTION OF JOINT

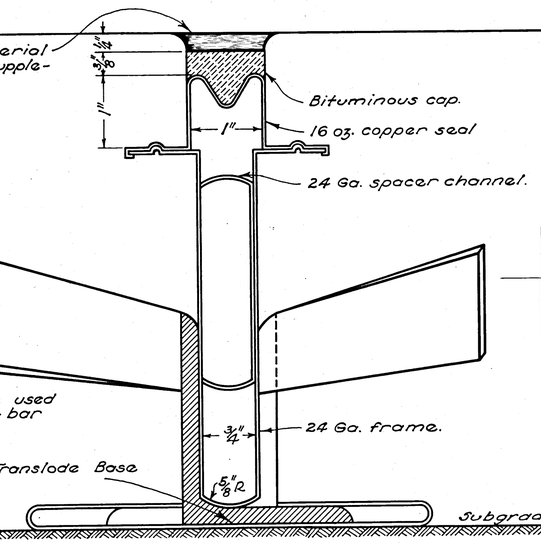

Expansion Joint TJ-3 may be used with either Translode Base or J-bar transfer of load devices.

TYPICAL SECTION OF JOINT

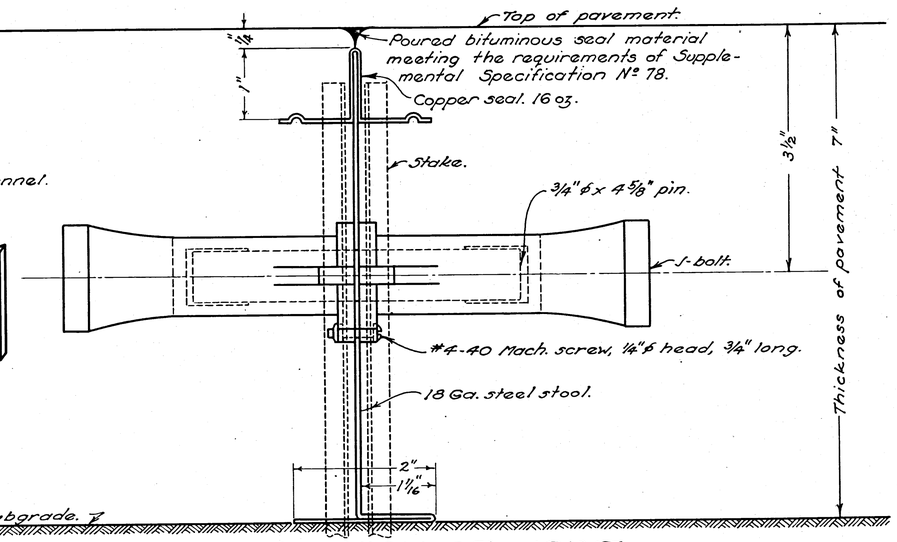

TYPICAL SECTION OF JOINT

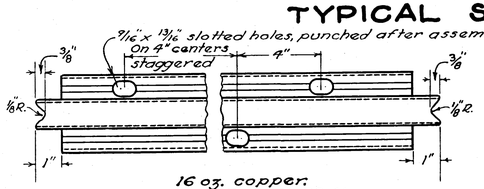

16 oz. copper.
PLAN OF TOP SEAL

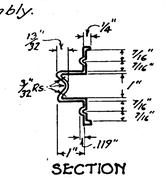

SECTION

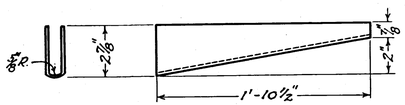

24 Ga. black steel.
BOTTOM SHOE DETAIL

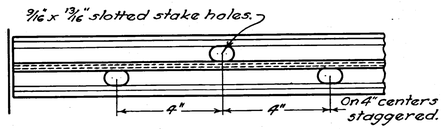

16 oz. copper.
PLAN OF COPPER SEAL

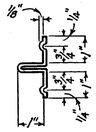

SECTION

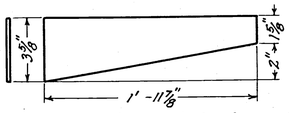

18 Ga. hot rolled steel.
BOTTOM SHOE DETAIL

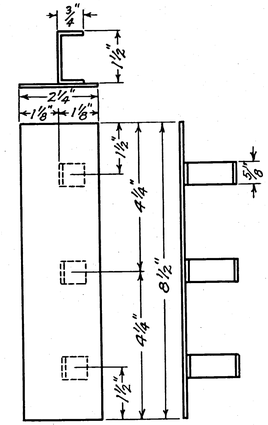

END CAP AND CLIPS
Cap - 14 Ga. galv. steel.
Clips - 18 Ga. galv. steel.

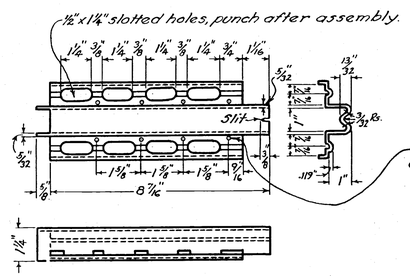

16 oz. copper.
END CAP DETAIL

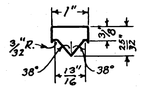

BITUMINOUS CAP

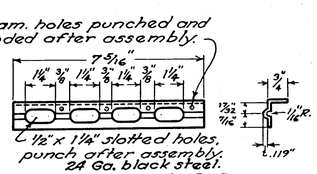

END CAP ANGLE

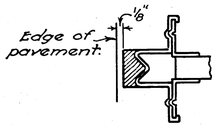

SECTION X-X
END CLOSURE

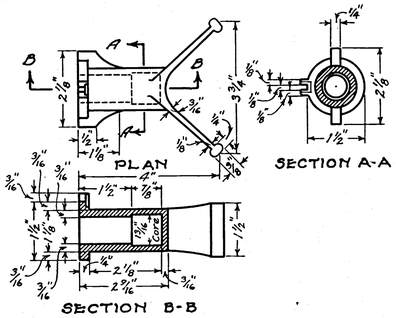

DETAIL OF J-BAR

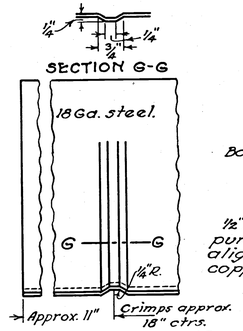

STOOL SHOWING CRIMP

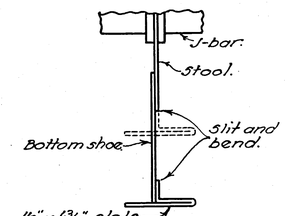

END OF JOINT

TJ-3