F.H.W.A. REGION	STATE	PROJECT	
5	OHIO	M-36/8(1)	

MUSKINGUM COUNTY
MUS TWP. RD. 719

9/10

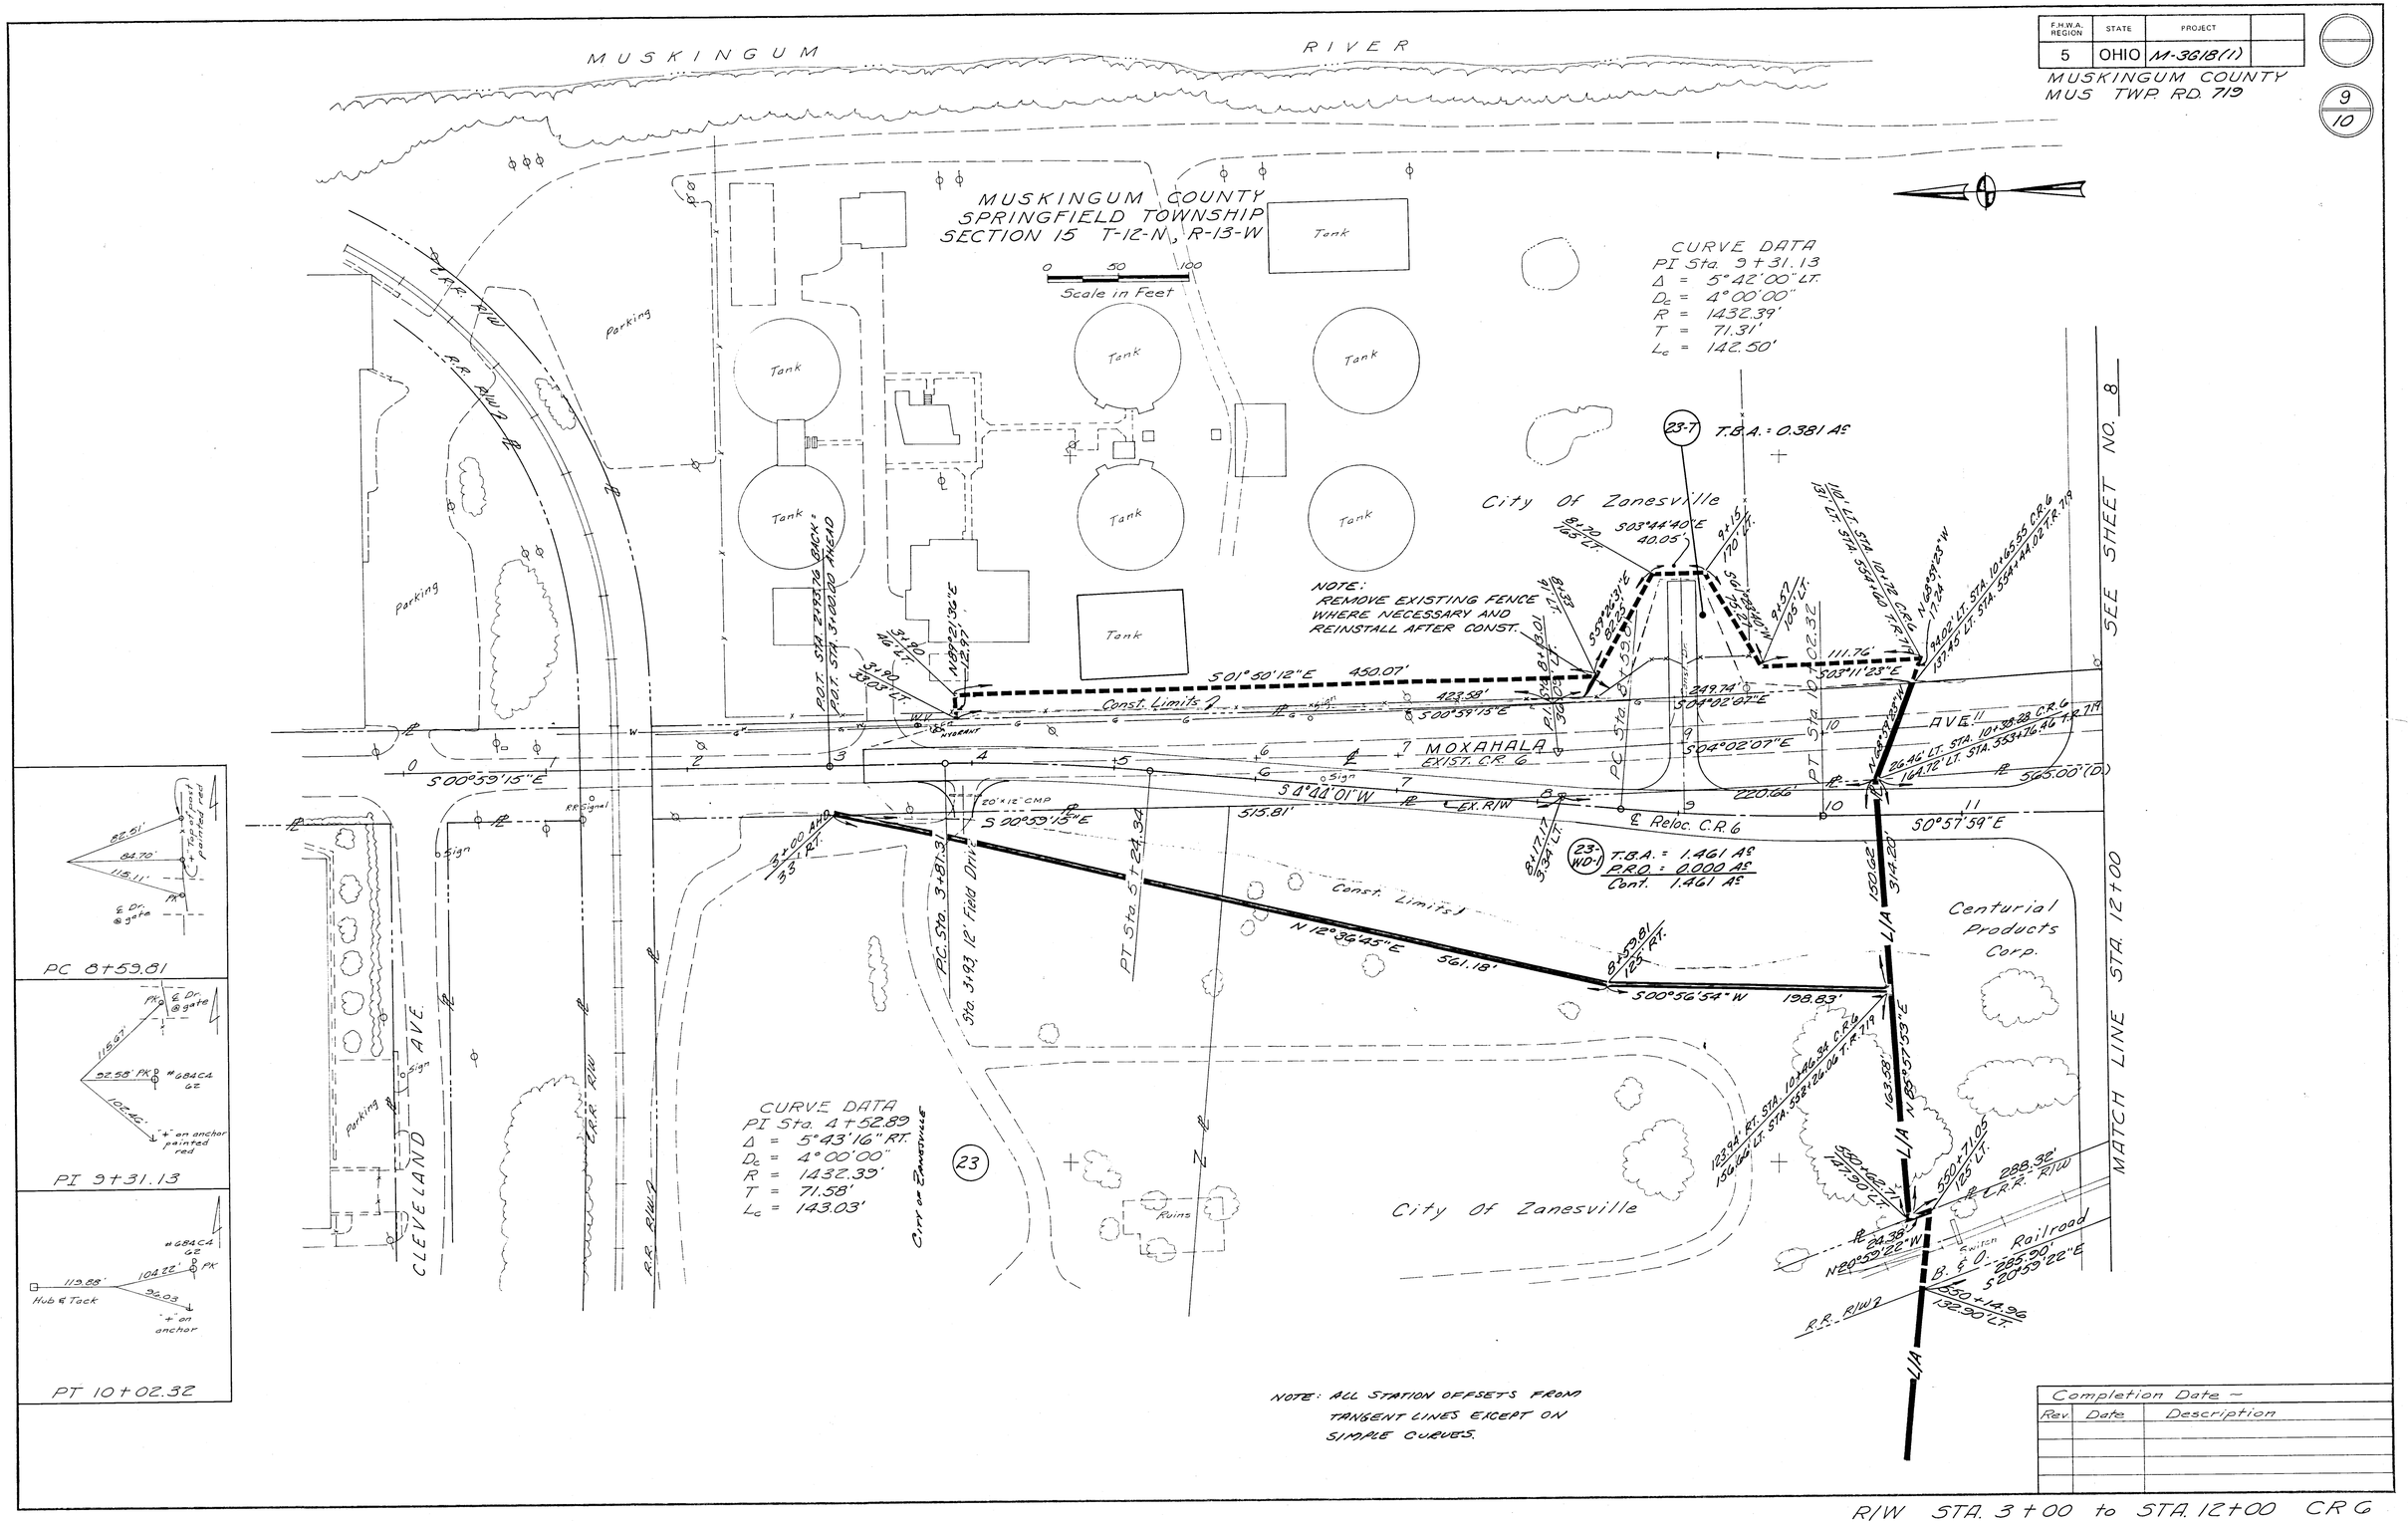

NOTE: ALL STATION OFFSETS FROM TANGENT LINES EXCEPT ON SIMPLE CURVES.

Completion Date ~		
Rev.	Date	Description

R/W STA. 3+00 to STA. 12+00 CR G

K&E 17 5153 11-74 2953-