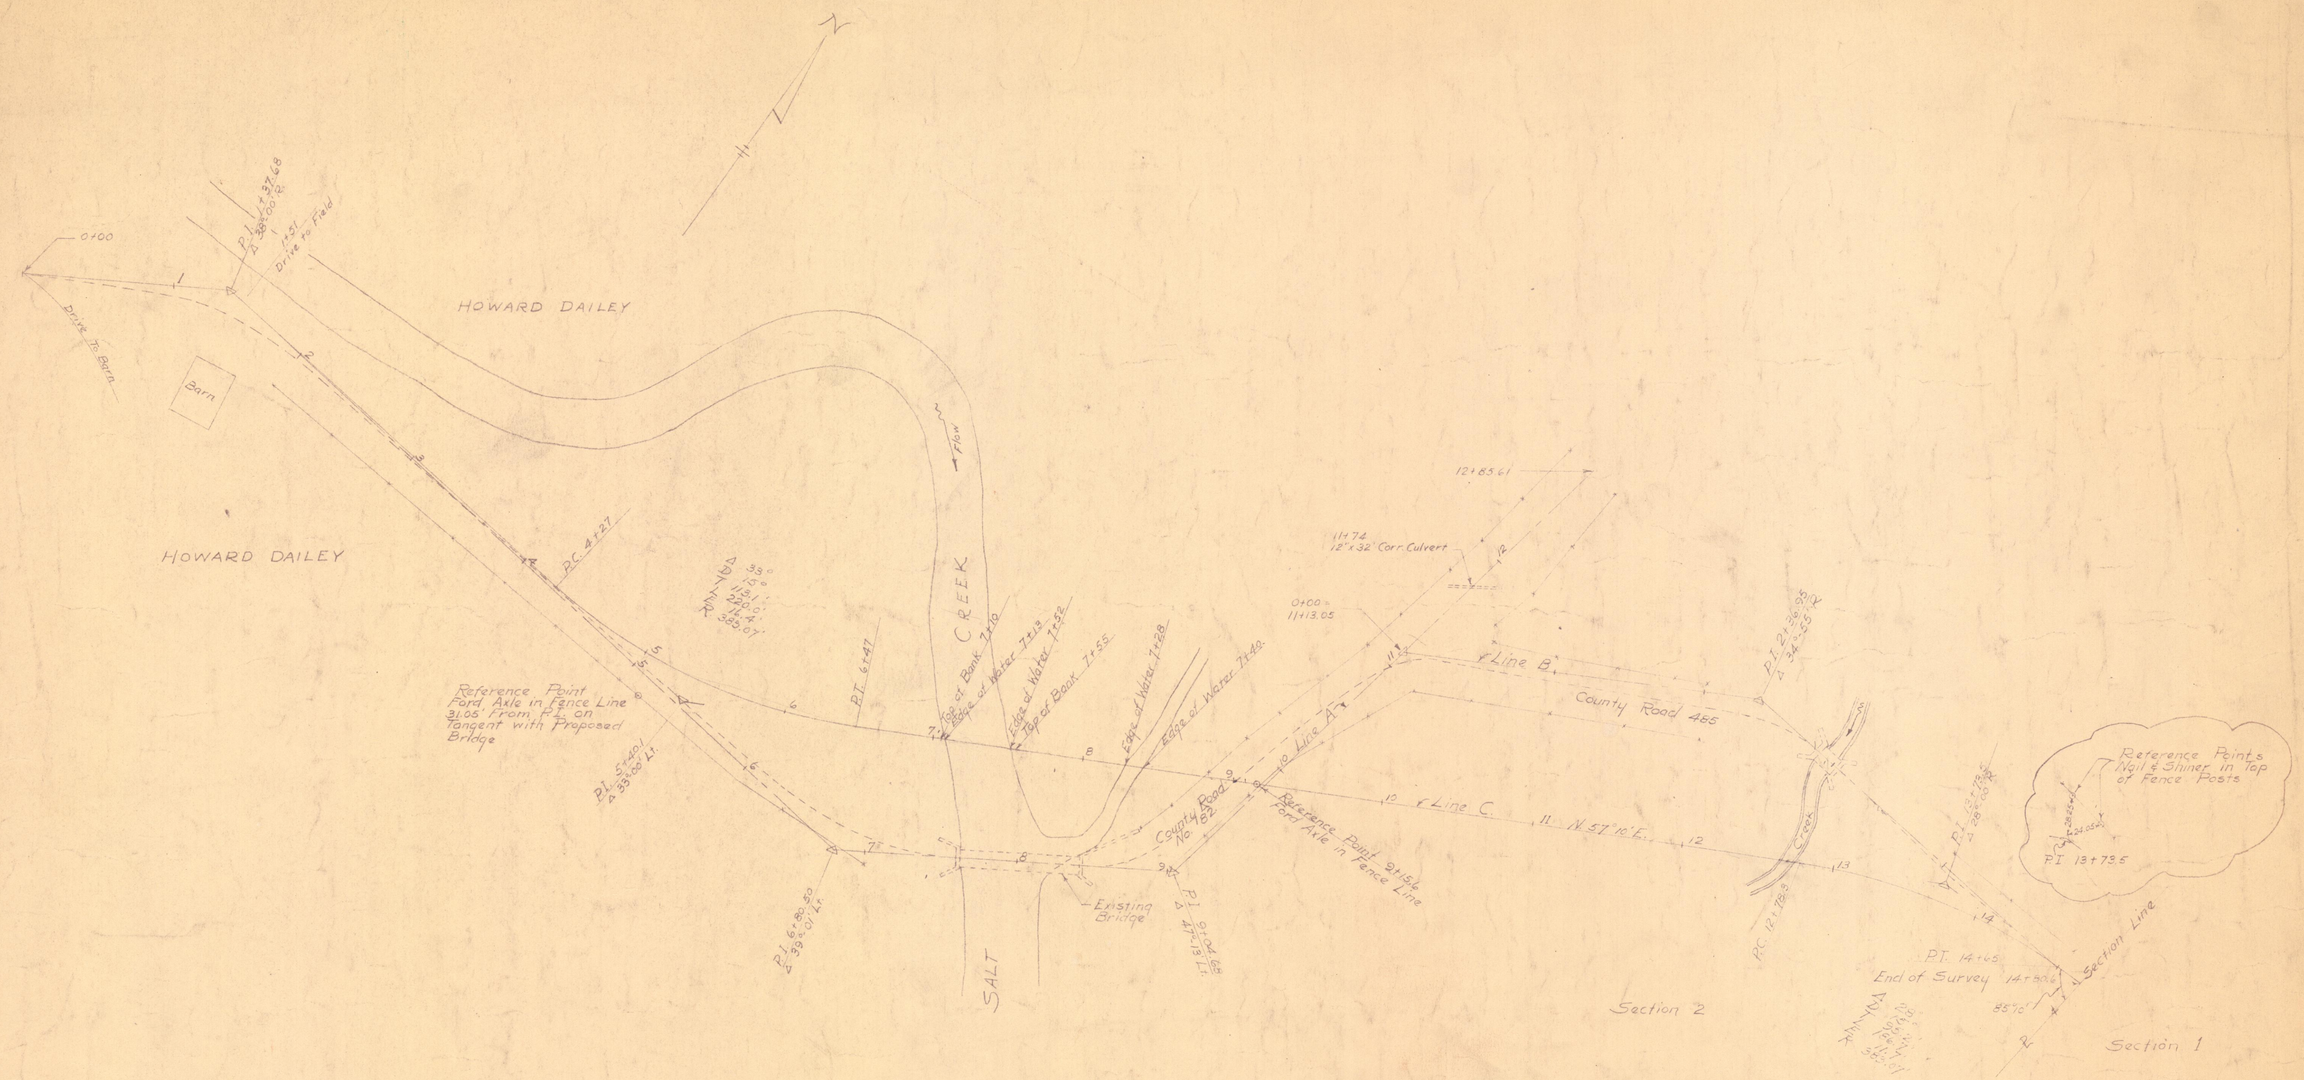

LEGEND

Lines A & B	Original Survey Traverse Line	——— - ——— - ———
	Existing Center Line of Road	- - - - - - - - - -
Line C	Proposed Center Line	———

C.R. 82

COUNTY ROADS NO. 82 & 485
PERRY T.WP., MUSKINGUM COUNTY, OHIO

ROBERT B. PINNICK
307 RICHARDS BUILDING
ZANESVILLE, O.

SURVEYOR

Surveyed by R.B. Pinnick	Date January 24, 1952
Drawn by K.C. Mawhorter	Scale 1" = 50'
Checked by R.B. Pinnick	File No.
Sheet No.	