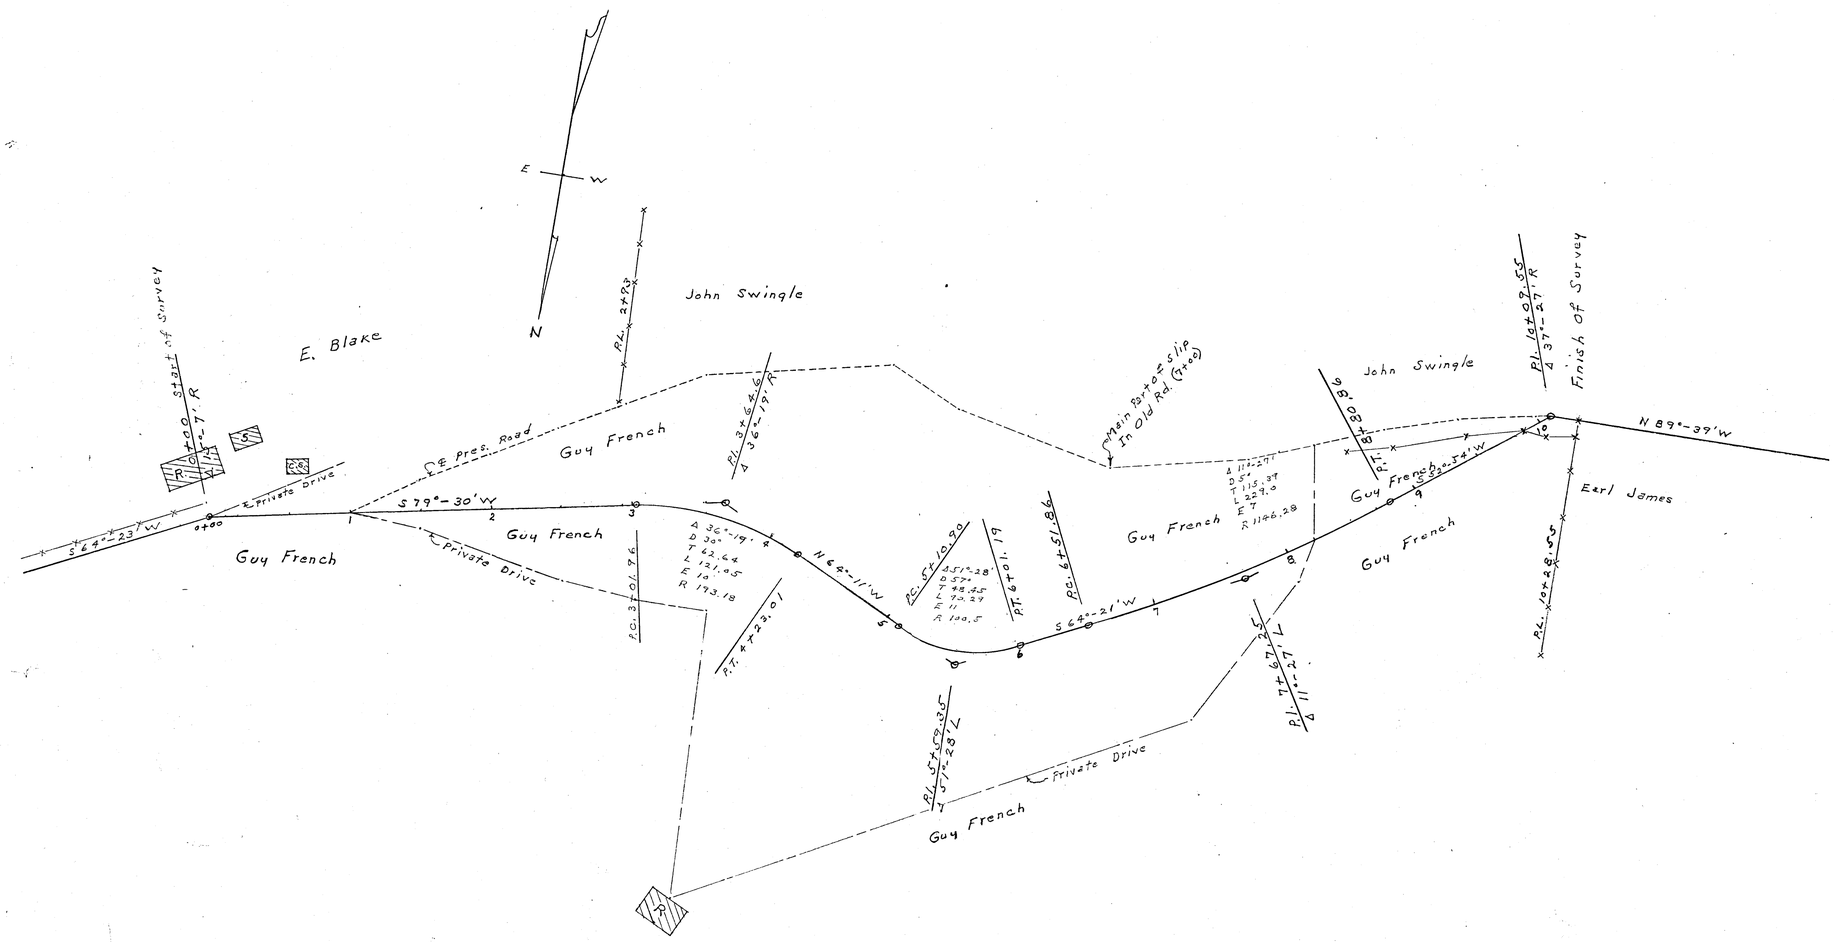

Change of Alignment
Twp. Road No. 85
Brush Creek Twp.
Field Book No. C-21
Scale 1" = 50'

T-85

T-85 A-12 8-11-27