CORPS OF ENGINEERS

U. S. ARMY

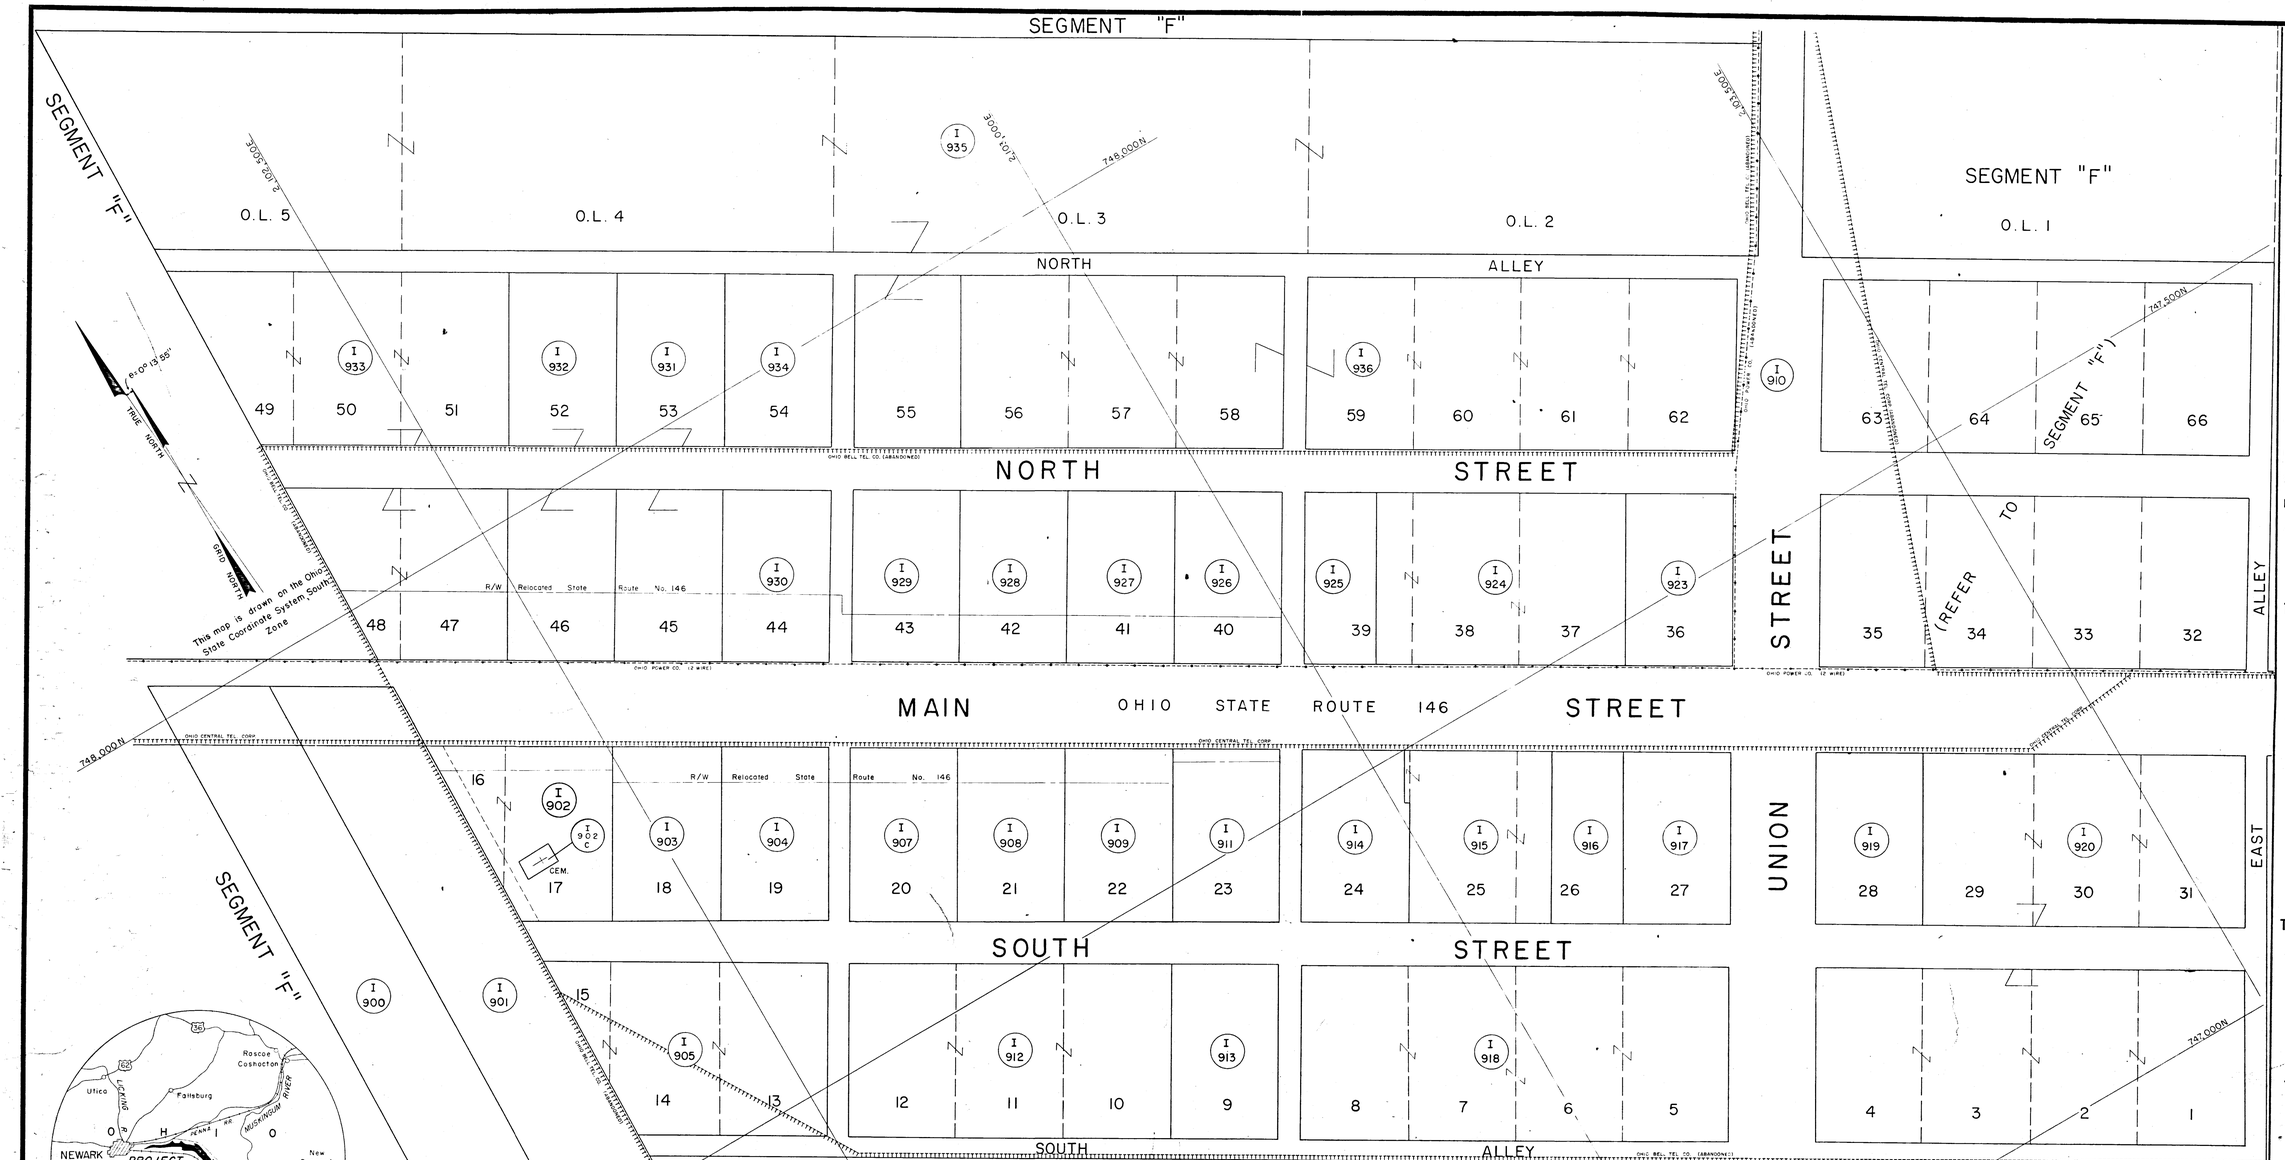

FINAL

PROJECT MAP

DEPT. OF THE ARMY

USING SERVICE CORPS OF ENGINEERS

LOCATION OF PROJECT

STATE OHIO

COUNTY MUSKINGUM

DIVISION OHIO RIVER

DISTRICT HUNTINGTON

ARMY AREA SECOND

13 MILES W. OF ZANESVILLE

15 MILES E. OF NEWARK

TRANSPORTATION FACILITIES

RAILROADS BALTIMORE & OHIO & PENNA

STATE ROADS ROUTE NOS. 146, 586 & 16

FEDERAL ROADS NONE

AIR LINES LAKE CENTRAL

ACQUISITION

TOTAL ACRES ACQUIRED

FEE

PUBLIC DOMAIN (PERM. WITHDRAWAL / TEMP. WITHDRAWAL)

USE PERMIT

TRANSFER (SEE SEGMENT "A")

LEASE

LESSER INTERESTS

DISPOSAL

TOTAL ACRES DISPOSED OF

SOLD

PUBLIC DOMAIN (PERM. WITHDRAWAL / TEMP. WITHDRAWAL)

USE PERMIT

TRANSFERRED (SEE SEGMENT "A")

LEASES TERMINATED

LESSER INTERESTS TERM.

REASSIGNED

OTHER

LEGEND

EXCEPT FOR THE SPECIAL SYMBOLS SHOWN BELOW MAP SYMBOLS ARE STANDARD IN ARMY MAP SERVICE TECHNICAL MANUAL NO. 23.

RESERVATION LINE

RESERVATION LINE (Actual Survey)

TRACT BOUNDARY LINE

TRACT NUMBER I 908

CONTOUR LINE 793

DISPOSAL

INTERIOR FEE TAKING LINE

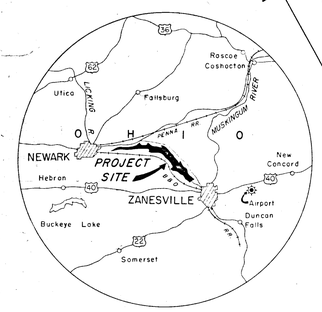

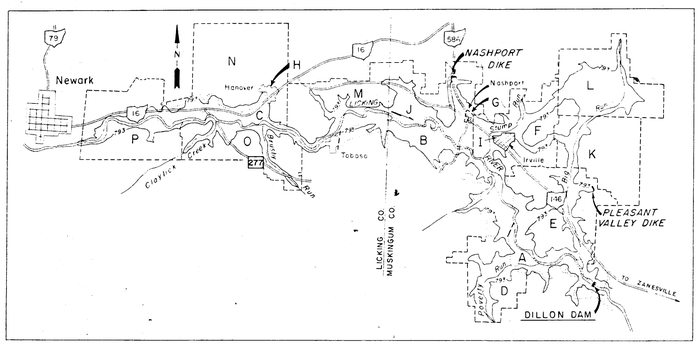

TRACT REGISTER OF ACQUISITION AFTER 1 JAN. 1943

TRACT NO.	LAND OWNER	ACREAGE FEE	EASM'T	LEASED	AUTH.	REMARKS
I-900	RAYMOND N. BAY	1.14			4-18-58	
I-901	WILLIS E. STULL, ET UX	1.14			"	
I-902	DALLAS WOLLARD, ET UX	0.32			"	
I-903	THELMA UHLE HEYDENREICH	0.25			"	
I-904	HARRY J. BEALMEAR	0.25			"	
I-905	DAVID W. O'FLAHERTY, ET UX	0.55			"	
I-907	PAUL N. UNTIED	0.25			4-18-58	
I-908	WALDO E. WORTMAN, ET UX	0.25			"	
I-909	MARGARET K. ANDERSON	0.25			"	
I-910	VILLAGE OF IRVILLE	6.12			"	SEE NOTE *
I-911	DAISY C. GAY, ET AL	0.25			"	
I-912	GLADYS COCHRAN, ET AL	0.75			"	
I-913	PERRY L. LENOX, ET UX	0.25			"	
I-914	WILLIAM H. WINEMAN, ET UX	0.25			"	
I-915	EDWARD G. GIBBONS	0.34			"	
I-916	ESTHER A. MINNICK	0.17			"	
I-917	ANNA L. WILKING, ET AL, TRUSTEES	0.25			"	
I-918	JOHN PAINTER	1.00			"	
I-919	JOHN D. NETHERS	0.25			"	
I-920	EDNA MURRAY, ET AL	1.75			"	

TRACT NO.	LAND OWNER	ACREAGE FEE	EASM'T	LEASED	AUTH.	REMARKS
I-923	RALPH E. WOLLARD	0.25			4-18-58	
I-924	DALLAS E. WOLLARD, ET UX	0.53			"	
I-925	ESTHER M. FOLTZ	0.16			"	
I-926	BERTHA J. RAGOR	0.25			"	
I-927	MARY ELIZABETH WRIGHT	0.25			"	
I-928	EVELYN B. BARCUS	0.25			"	
I-929	MARY AMELIA LAPP	0.25			"	
I-930	HOWARD E. THOMAS, ET UX	0.25			"	
I-931	HARLAN LEE FOLTZ, ET UX	0.50			"	
I-932	MARGARET E. KILLWORTH	0.50			"	
I-933	KATE M. FRAZIER	1.09			"	
I-934	AMELIA LAPP	0.25			"	
I-935	RUSSELL WALCUTT, ET UX	5.25			"	
I-936	ADA MAE JENKINS, ET AL	1.75			"	
I-902C	CONINE CEMETERY No. 4	—				Entire 0.01Ac. Incl. in Tr. I-902, Tract Established to Extinguish Rights of Next of Kin

CONTOUR LEGEND

~793~ Guide Taking Contour
~790~ Maximum Flood Control Pool
~765~ Five Year Frequency Contour
~737~ Conservation Pool – Summer (Not Shown)
~734~ Minimum Pool – Winter

NOTE: *
THE UNDERLYING FEE TO THE STREETS AND ALLEYS WAS VESTED IN THE ABUTTING OWNERS AND PASSED TO THE UNITED STATES WITH THE ACQUISITION OF THE ABUTTING OWNERS LAND.

NOTE:
The boundary of this Segment was compiled from deed descriptions, and the plat of the plan of Irville as recorded in Deed volume "D" at page 475, in the records of Muskingum County, Ohio.

NOTE:
Mapping of the land depicted on this sheet was performed by Aero Service Corporation, 210 East Courtland Street, Philadelphia 20, Pa., under Contract No. DA-46-022-CIVENG-58-49.

ACQUISITION AUTHORIZATION

PUBLIC LAW NO. 761, 28 JUNE 1938, ENGLP 2nd. Ind. dated 18 April 1958. (D.M. No.11)

STATE INDEX

VILLAGE OF IRVILLE

MUSKINGUM COUNTY

LICKING TOWNSHIP

OHIO

SEGMENT "I"

U.S. ARMY ENGINEER DISTRICT, HUNTINGTON
CORPS OF ENGINEERS
OHIO RIVER DIVISION

DRAWN BY E. GOMOLKA
TRACED BY L. THOMPSON
CHECKED BY E. GOMOLKA
SUBMITTED BY: W.M. Copeland
CHIEF, ACQUISITION BR.
RECOMMENDED BY:

REAL ESTATE

DILLON LAKE

LICKING RIVER

APPROVED BY: Edward D. Dillon
CHIEF, REAL ESTATE DIV., COL., CORPS OF ENGINEERS, DISTRICT ENGINEER
DATE FEB. 1958

OFFICE, CHIEF OF ENGINEERS, WASHINGTON 25, D.C.

AUDITED OCE APPROVED 6-30-72
INSTALLATION OR PROJECT NO. HUNT-2-0002

SCALE IN FEET 50' 0 50' 100'

SHEET 9 OF 16 DRAWING NO.

MICROFILMED	DATE	REVISIONS	BY
M	4-9-71	FINAL AUDIT	JLH

03-25-71

ENG. FORM 1456-a
25 MAR. 57