CURB RAMPS

FHWA REGION	STATE	PROJECT	
5	OHIO		

7-24-78 D.M.
8-29-79 J.D.

32
41

MUS-CITY OF ZANESVILLE
TAYLOR STREET

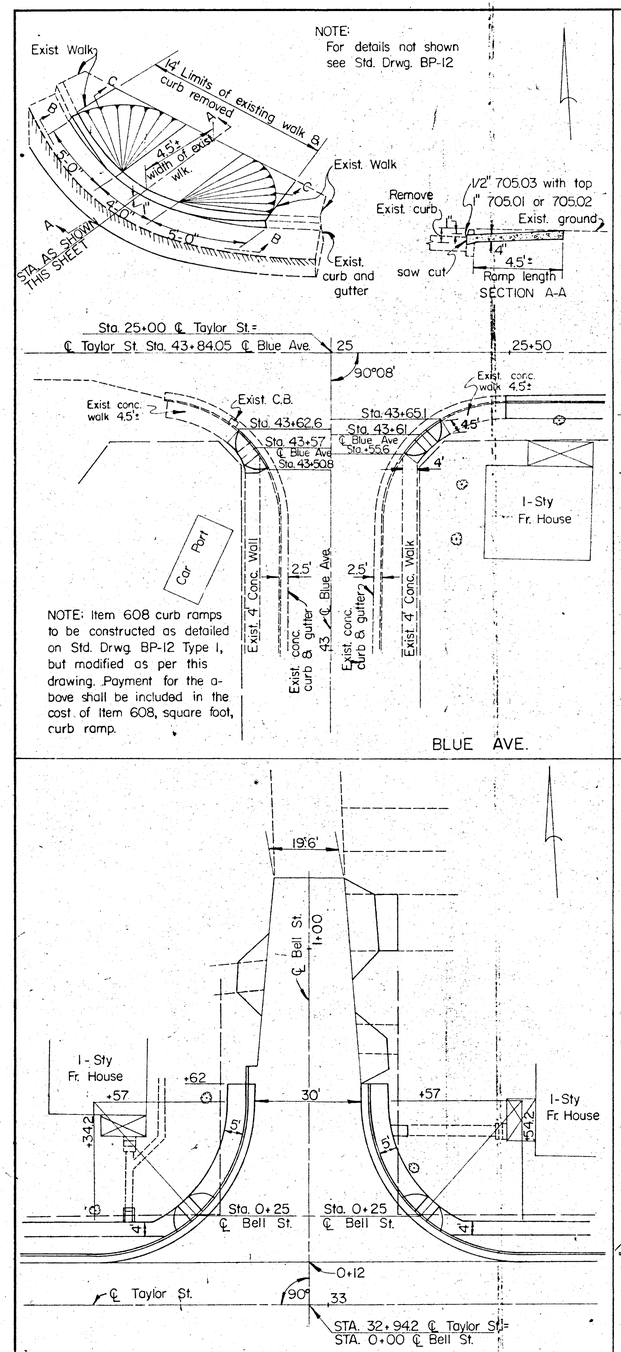

NOTE: Item 608 curb ramps to be constructed as detailed on Std. Drwg. BP-12 Type 1, but modified as per this drawing. Payment for the above shall be included in the cost of Item 608, square foot, curb ramp.

BLUE AVE.

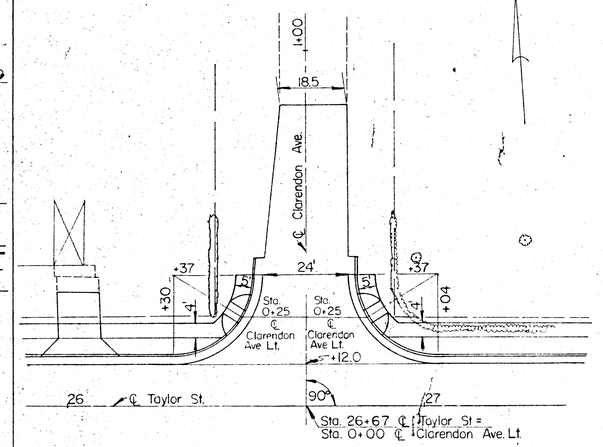

NOTE: Item 608 curb ramps to be constructed as detailed on Std. Drwg. BP-12 Type 1, and located as shown.

CLARENDON AVE.

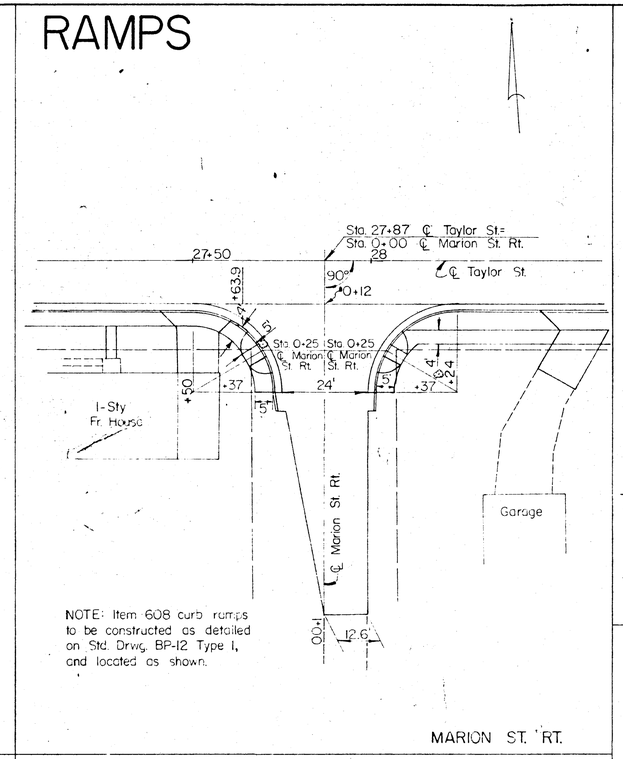

NOTE: Item 608 curb ramps to be constructed as detailed on Std. Drwg. BP-12 Type 1, and located as shown.

MARION ST. RT.

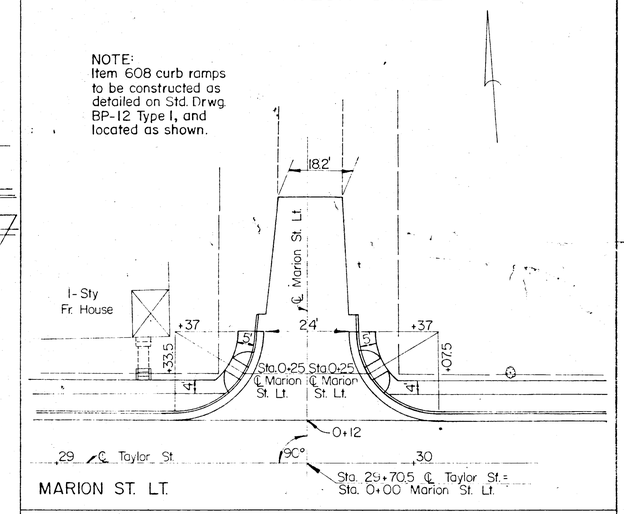

MARION ST. LT.

NOTE: Item 608 curb ramps to be constructed as detailed on Std. Drwg. BP-12 Type 1, and located as shown.

BELL ST.

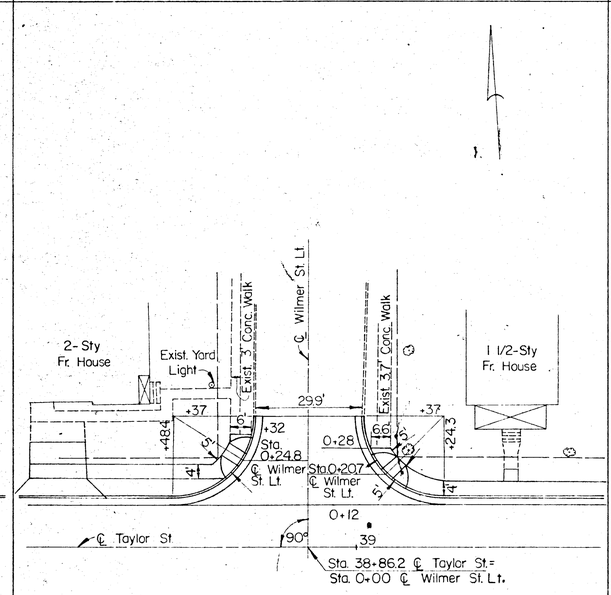

NOTE: Item 608 curb ramps to be constructed as detailed on Std. Drwg. BP-12 Type 1, and located as shown.

WILMER ST. LT.

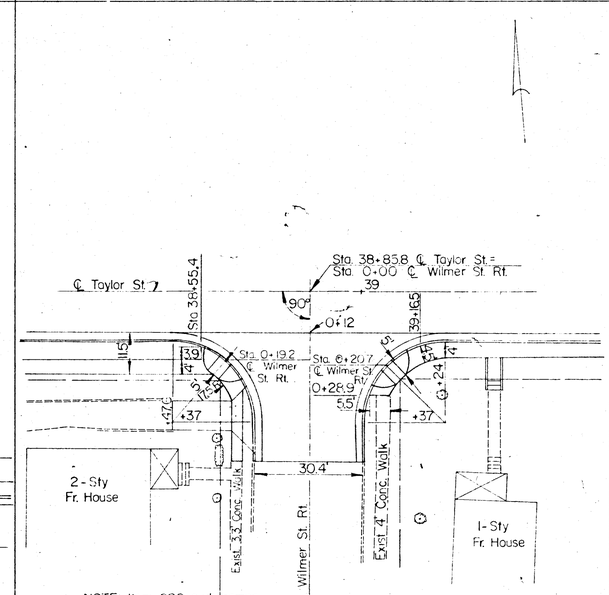

NOTE: Item 608 curb ramps to be constructed as detailed on Std. Drwg. BP-12 Type 1, and located as shown.

WILMER ST. RT.

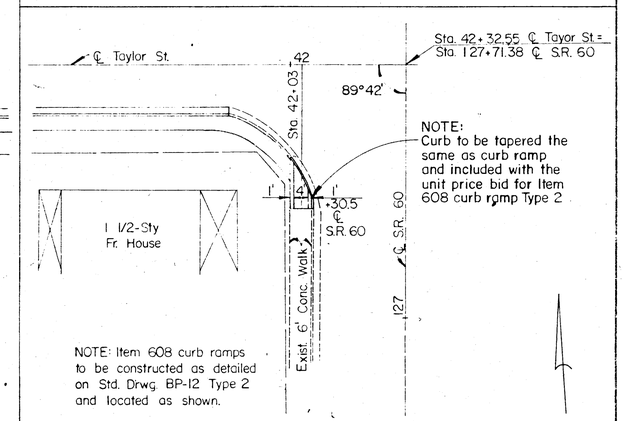

NOTE: Item 608 curb ramps to be constructed as detailed on Std. Drwg. BP-12 Type 2 and located as shown.

MAPLE AVE.

CURB RAMPS