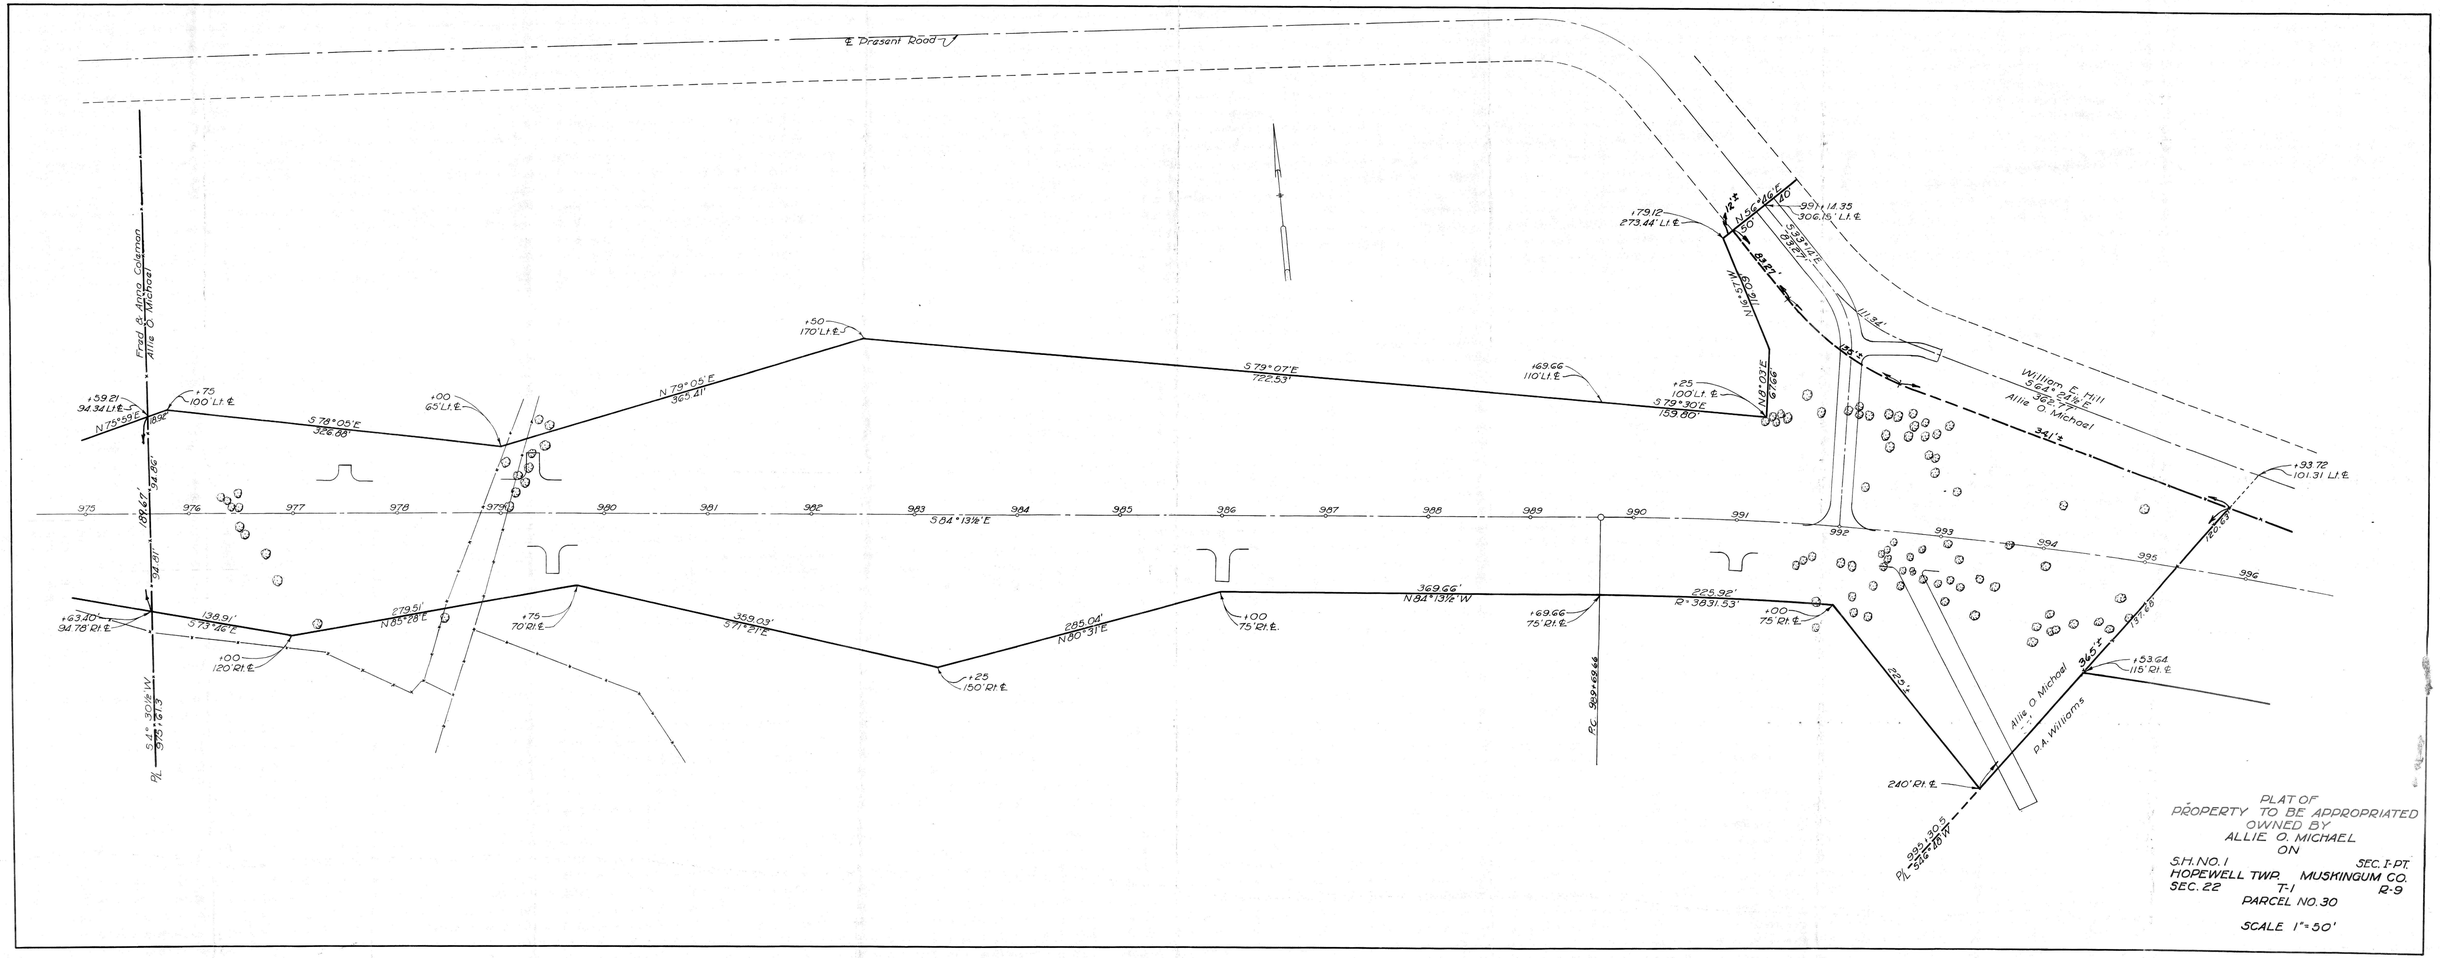

PLAT OF
PROPERTY TO BE APPROPRIATED
OWNED BY
ALLIE O. MICHAEL
ON

S.H. NO. 1 SEC. I-PT.
HOPEWELL TWP. MUSKINGUM CO.
SEC. 22 T-1 R-9

PARCEL NO. 30

SCALE 1" = 50'