FED. RD. DIVISION	STATE	PROJECT	FISCAL YEAR

8
11

S.H. I SEC. T
MUSKINGUM COUNTY
R/W PLANS

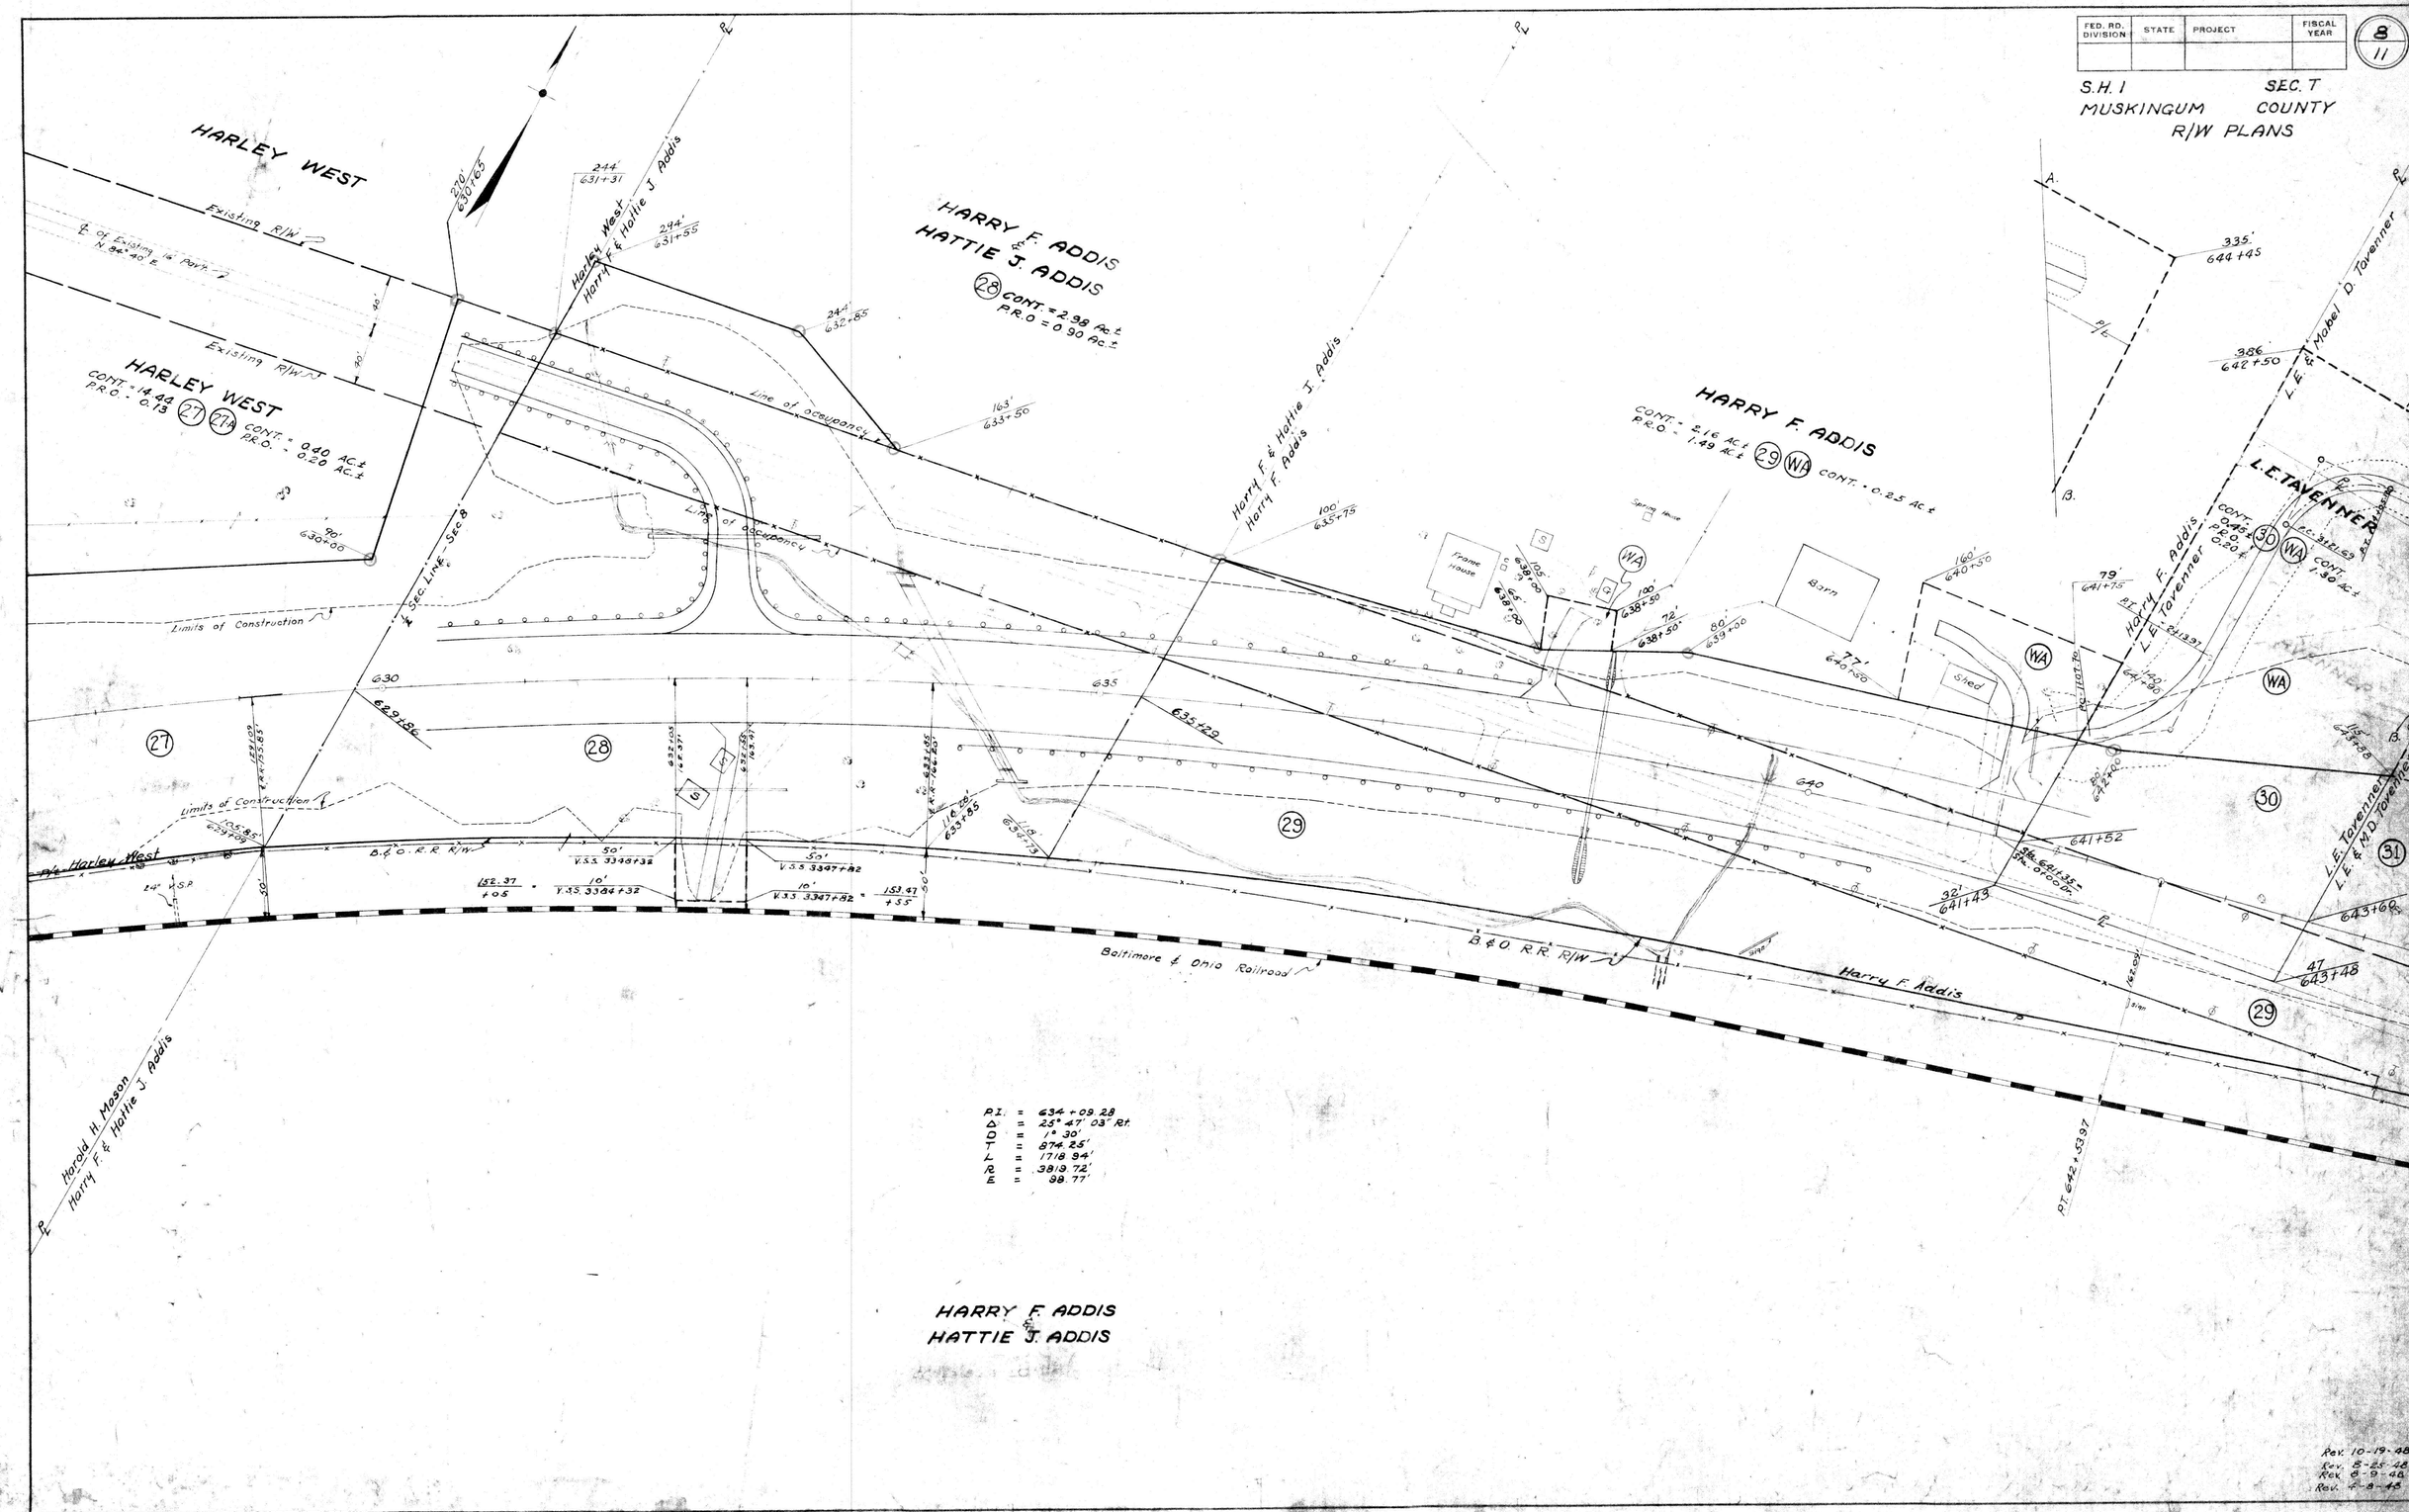

Rev. 10-19-48
Rev. 8-25-48
Rev. 8-9-48
Rev. 4-9-48