STATE JOB NO.	FED. RD. DIVISION	STATE	PROJECT	
05044(2)	2	OHIO	U-400(14)	

85
86

12
13

MUSKINGUM COUNTY
MUS-60-17.41
RIW PLANS 1" = 20'

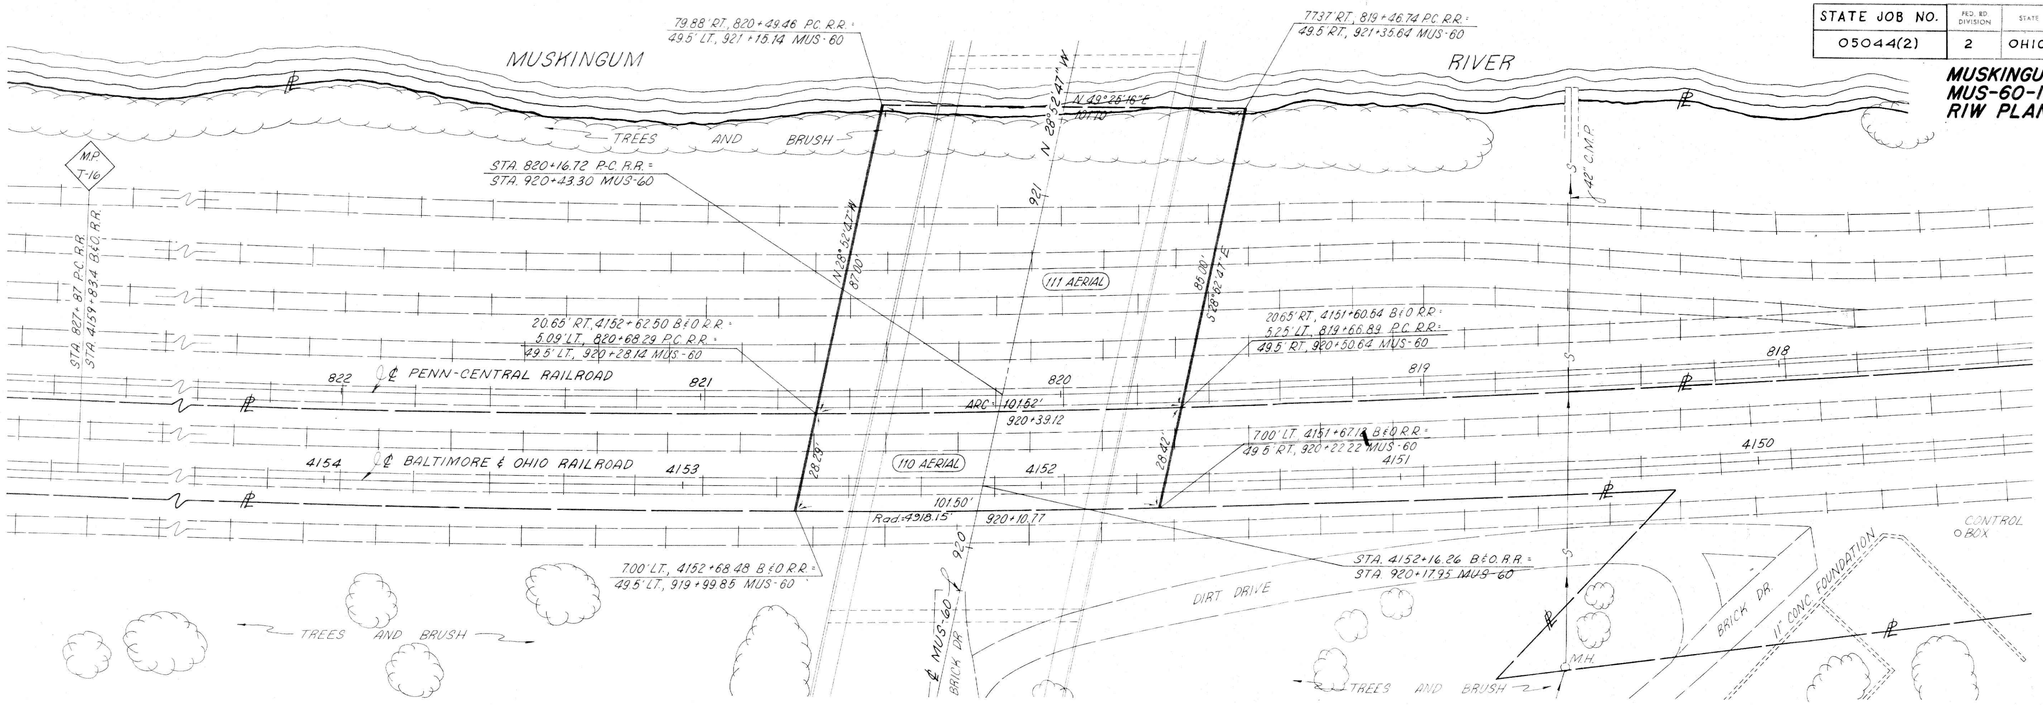

AERIAL EASEMENT & SLOPE EASEMENT

1" = 20'

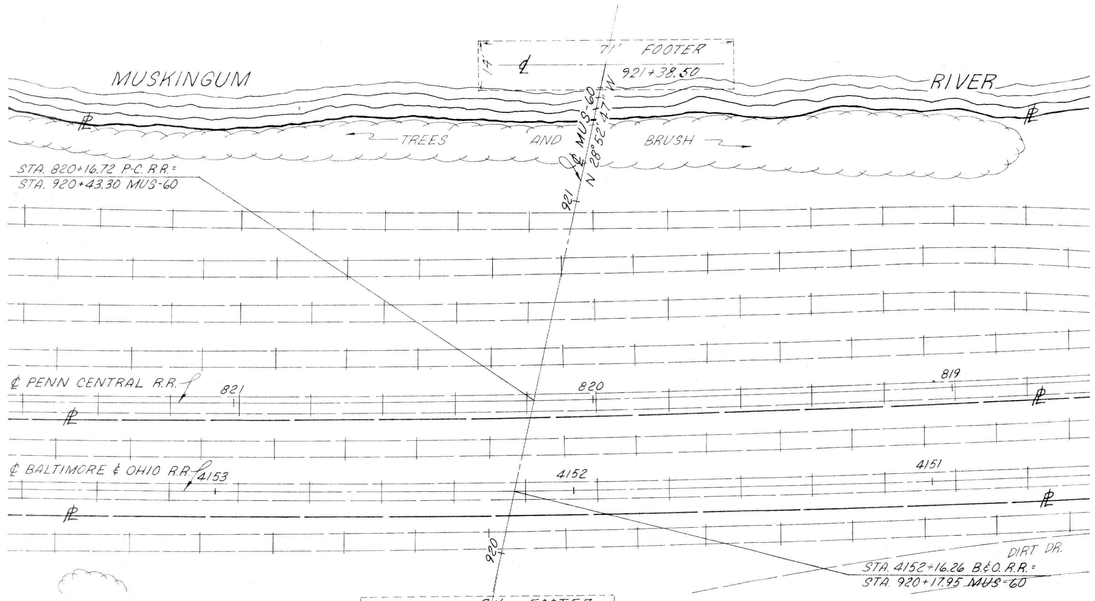

HIGHWAY OCCUPATIONAL EASEMENT - NONE REQUIRED

1" = 20'

℄ CURVE DATA

P-C. R.R.		B. & O. R.R.	
P.C.C. =	STA. 815+94.0	P.C.C. =	STA. 4147+22.0
P.I. =	STA. 820+06.3	P.I. =	STA. 4151+73.3
P.C.C. =	STA. 824+16.7	P.C.C. =	STA. 4156+22.0
Δ =	9°35'53"	Δ =	10°30'00"
D =	1°10'00"	D =	1°10'00"
R =	4911.152'	R =	4911.152'
L =	822.705'	L =	900.016'
T =	412.305'	T =	451.271'

PLAT OF PROPERTY TO BE CONVEYED TO THE
STATE OF OHIO
OWNED AND OPERATED BY THE
PENN-CENTRAL COMPANY &
BALTIMORE AND OHIO RAILROAD COMPANY
SITUATED IN
CITY OF ZANESVILLE, MUSKINGUM CO., FALLS TWP.
FOR REFERENCE SEE THE RIGHT OF WAY AND TRACK MAP OF THE CLEVELAND, AKRON & CINCINNATI RAILWAY
NUMBER V.310 OHIO/16
AND THE BALTIMORE AND OHIO RAILROAD COMPANY
NUMBER V-125.1/S-40

PENN-CENTRAL COMPANY

PARCEL NUMBER	EASEMENT REQUIRED	TOTAL AREA	AREA OF OVERLAP HIGHWAY	AERIAL	SLOPE	
111 AERIAL	AERIAL	9603 S.F.				

BALTIMORE AND OHIO RAILROAD COMPANY

PARCEL NUMBER	EASEMENT REQUIRED	TOTAL AREA	AREA OF OVERLAP HIGHWAY	AERIAL	SLOPE	
110 AERIAL	AERIAL	2815 S.F.				

COMPLETION DATE 7-3-72

REV.	DATE	DESCRIPTION	FUND

PENN-CENTRAL COMPANY & BALTIMORE AND OHIO RAILROAD COMPANY RIW