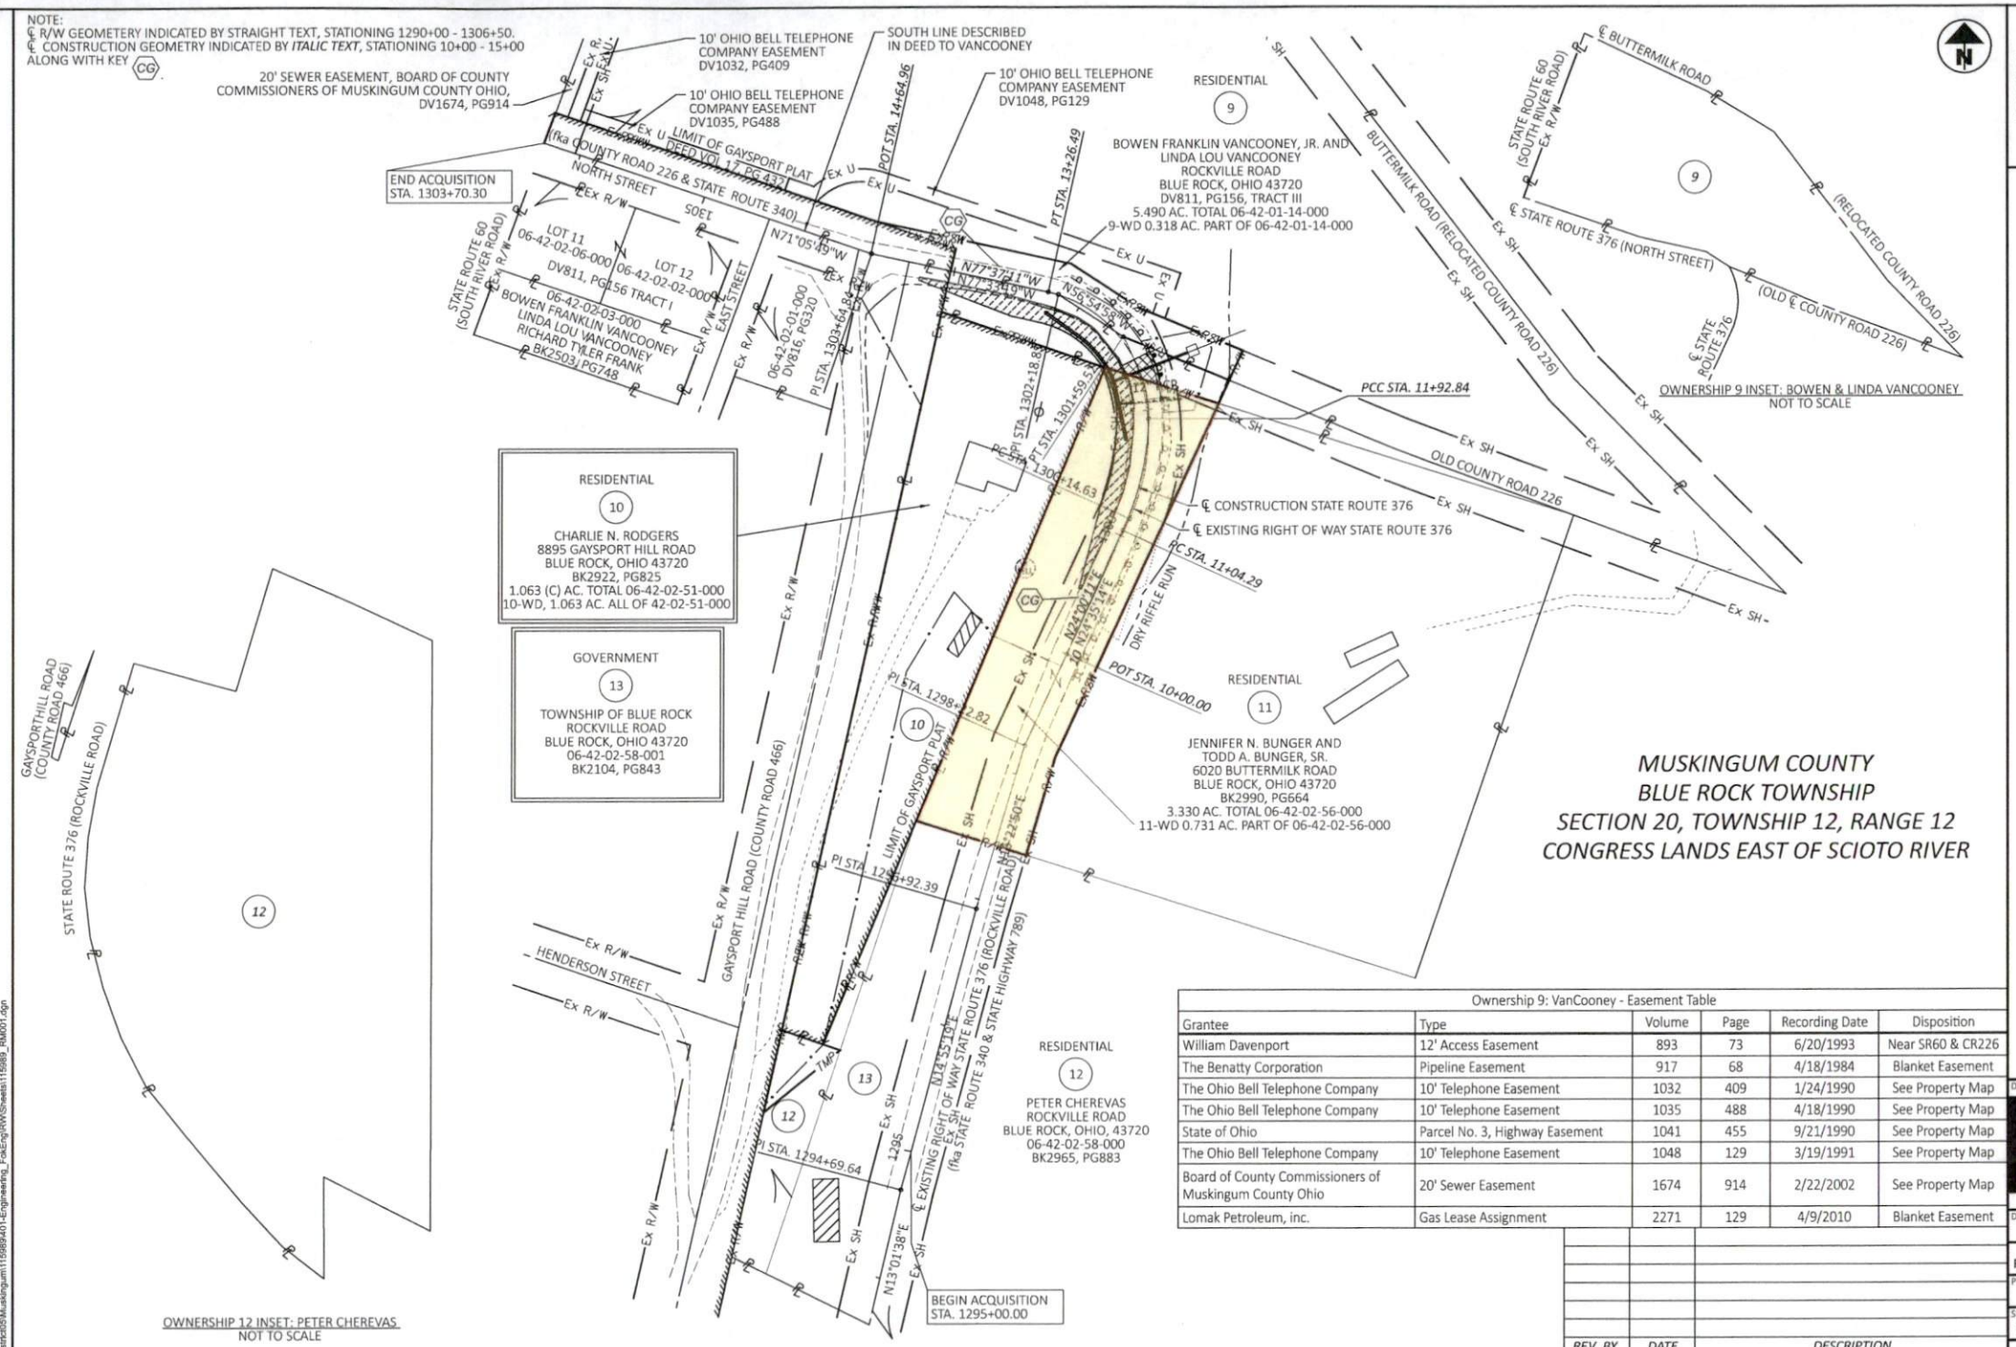

Ownership 9: VanCooney - Easement Table

Grantee	Type	Volume	Page	Recording Date	Disposition
William Davenport	12' Access Easement	893	73	6/20/1993	Near SR60 & CR226
The Benatty Corporation	Pipeline Easement	917	68	4/18/1984	Blanket Easement
The Ohio Bell Telephone Company	10' Telephone Easement	1032	409	1/24/1990	See Property Map
The Ohio Bell Telephone Company	10' Telephone Easement	1035	488	4/18/1990	See Property Map
State of Ohio	Parcel No. 3, Highway Easement	1041	455	9/21/1990	See Property Map
The Ohio Bell Telephone Company	10' Telephone Easement	1048	129	3/19/1991	See Property Map
Board of County Commissioners of Muskingum County Ohio	20' Sewer Easement	1674	914	2/22/2002	See Property Map
Lomak Petroleum, Inc.	Gas Lease Assignment	2271	129	4/9/2010	Blanket Easement

REV. BY	DATE	DESCRIPTION

DATE COMPLETED 05/03/2013

DESIGN AGENCY: TF ASSOCIATES
DESIGNER: JPS
REVIEWER: FDS 05/03/23
PROJECT ID: 115989
SUBSET: RW.4 TOTAL: 7

MUS-376-5.09

MODEL: Sheet PAPERSIZE: 34x22 (in.) DATE: 5/8/2023 TIME: 5:30:22 PM USER: hnyder
C:\Districts\05\Muskingum\115989\401-Engineering_Fs\Eng\RWS\sheets\115989_RM001.dgn