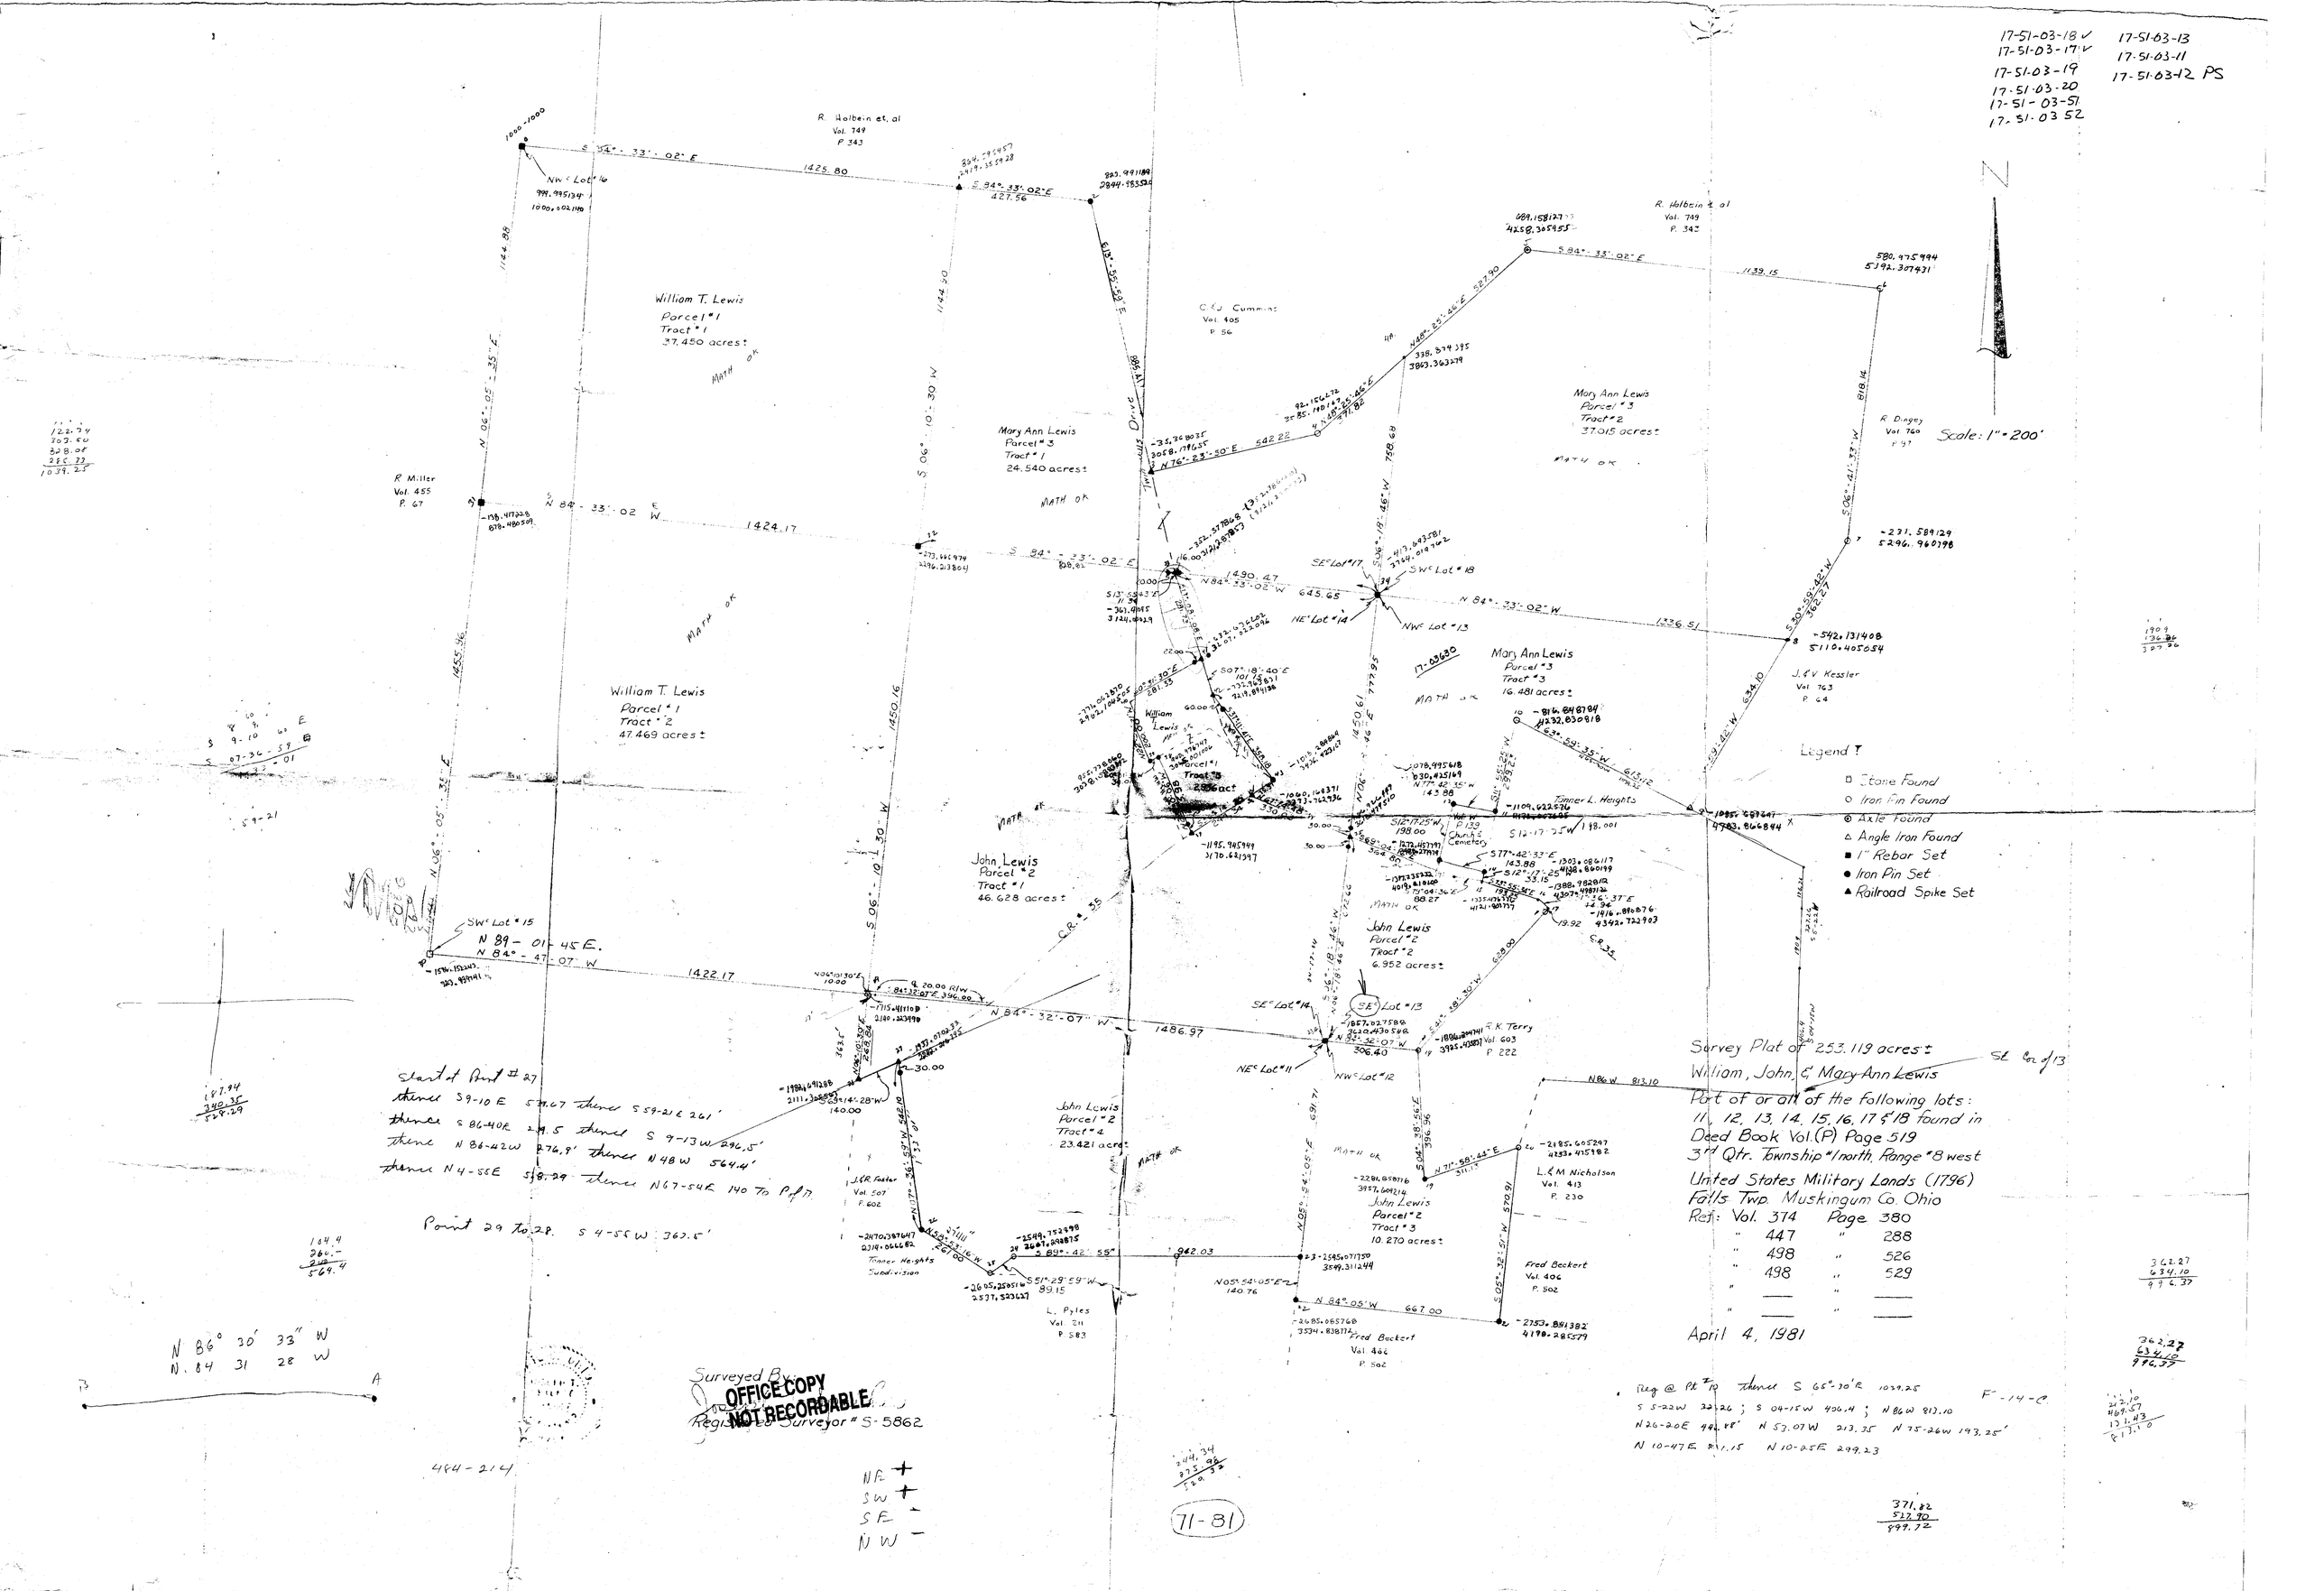
17-51-03-18 ✓
17-51-03-17 ✓
17-51-03-19
17-51-03-20
17-51-03-51
17-51-03-52
17-51-03-13
17-51-03-11
17-51-03-12 PS
N
Scale: 1" = 200'
William T. Lewis
Parcel #1
Tract #1
37.450 acres±
William T. Lewis
Parcel #1
Tract #2
47.469 acres±
Mary Ann Lewis
Parcel #3
Tract #1
24.540 acres±
Mary Ann Lewis
Parcel #3
Tract #2
37.015 acres±
Mary Ann Lewis
Parcel #3
Tract #3
16.481 acres±
John Lewis
Parcel #2
Tract #1
46.628 acres±
John Lewis
Parcel #2
Tract #2
6.952 acres±
John Lewis
Parcel #2
Tract #4
23.421 acres±
John Lewis
Parcel #2
Tract #3
10.270 acres±
R. Holbein et. al
Vol. 749
P. 343
R. Miller
Vol. 455
P. 67
C.&J. Cummins
Vol. 405
P. 56
R. Dingey
Vol. 760
P. 97
J.&V. Kessler
Vol. 763
P. 64
Tanner L. Heights
Church & Cemetery
R.K. Terry
Vol. 603
P. 222
L.&M. Nicholson
Vol. 413
P. 230
Fred Beckert
Vol. 406
P. 502
J.&R. Foster
Vol. 507
P. 602
Tanner Heights Subdivision
L. Pyles
Vol. 211
P. 583
Legend
Stone Found
Iron Pin Found
Axle Found
Angle Iron Found
1" Rebar Set
Iron Pin Set
Railroad Spike Set
Survey Plat of 253.119 acres±
William, John, & Mary Ann Lewis
Part of or all of the following lots:
11, 12, 13, 14, 15, 16, 17 & 18 found in
Deed Book Vol. (P) Page 519
3rd Qtr. Township #1 north, Range #8 west
United States Military Lands (1796)
Falls Twp. Muskingum Co. Ohio
Ref: Vol. 374 Page 380
" 447 " 288
" 498 " 526
" 498 " 529
April 4, 1981
Start of Point #27
thence S 9-10 E 539.67 thence S 59-21 E 261'
thence S 86-40 E 219.5 thence S 9-13 W 296.5'
thence N 86-42 W 276.9' thence N 48 W 564.4'
thence N 4-55 E 518.29 thence N 67-54 E 140 To P of 17
Point 29 to 28. S 4-55 W 362.5'
N 86° 30' 33" W
N 84 31 28 W
Surveyed By
Registered Surveyor # S-5862
OFFICE COPY
NOT RECORDABLE
Reg @ Pt #10 thence S 65°-30' E 1039.25
S 5-22 W 32.26 ; S 04-15 W 406.4 ; N 86 W 813.10
N 26-20 E 442.88' N 53.07 W 213.35 N 75-26 W 193.25'
N 10-47 E 211.15 N 10-25 E 299.23
F-14-C
71-81
NE +
SW +
SE -
NW -