

20-50-30-05-000 C

SITUATED IN
The State of Ohio, County of Muskingum
Township of Harrison, and being a part
of NW & NE Qtrs. of Sec. 30, T11, R13.

ReSurvey

BASIS OF BEARING
Bearings are based on State Plane Grid Coordinates,
NAD83, Ohio South, per GPS Observation.

REFERENCES
* As Noted on Plat
www.muskingumcountyauditor.org
www.mceo.org
<http://recorder.muskingumcounty.org>


- LEGEND**
- ▲ Railroad Spike Found
 - △ Railroad Spike Set
 - Iron Pin Found
 - Pipe Found w/cap
 - ⊠ Stone Found
 - ⌵ Property Hook
 - Iron Pin Set
 - Ex. Fence

CURVE TABLE

CURVE	RADIUS	ARC LENGTH	CHORD LENGTH	CHORD BEARING	DELTA ANGLE
C1	110.00'	252.74'	200.70'	N 05°36'44" E	131°38'35.82"
C2	145.00'	296.90'	247.68'	N 12°46'22" E	117°19'03.09"
C3	125.00'	227.51'	197.38'	N 06°15'00" E	104°16'52.88"
C4	240.00'	215.17'	208.04'	N 32°42'17" E	51°22'09.02"
C5	405.00'	173.97'	172.63'	N 85°02'23" W	24°36'39.83"
C6	1269.93'	296.33'	295.66'	N 77°38'30" W	13°22'10.82"
C7	159.42'	367.60'	291.40'	S 05°42'52" W	132°07'15.21"
C8	275.00'	26.02'	26.01'	S 57°29'56" E	5°25'16.29"
C9	167.87'	133.43'	129.94'	S 72°04'55" E	45°32'22.17"
C10	1269.93'	110.57'	110.54'	N 84°50'07" E	4°59'19.07"


LINE TABLE

LINE	BEARING	DISTANCE
L1	N 87°11'49" W	194.61'
L2	N 51°26'45" W	98.31'
L3	N 60°12'34" W	163.72'
L4	N 71°26'00" E	244.86'
L5	N 45°53'21" W	129.92'
L6	N 58°23'20" E	127.27'
L7	N 07°01'14" E	72.20'
L8	S 21°37'48" W	263.60'
L9	S 07°55'44" W	704.65'
L10	S 87°38'52" E	195.16'
L11	S 60°12'34" E	163.72'
L12	S 44°06'23" E	22.71'
L13	N 81°52'54" E	207.04'
L14	N 82°48'47" E	108.09'
L15	N 02°53'55" E	14.79'
L16	N 02°06'57" E	3.01'

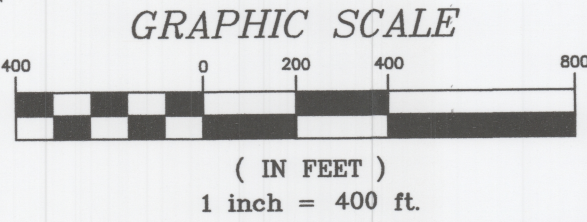

MCPEEK LAND SURVEYING, LLC

www.mcpeeklandsurveying.com
email: brian@mcpeeklandsurveying.com
340 Robin Hood Ln., * Zanesville, Oh 43701 * 740.704.6073

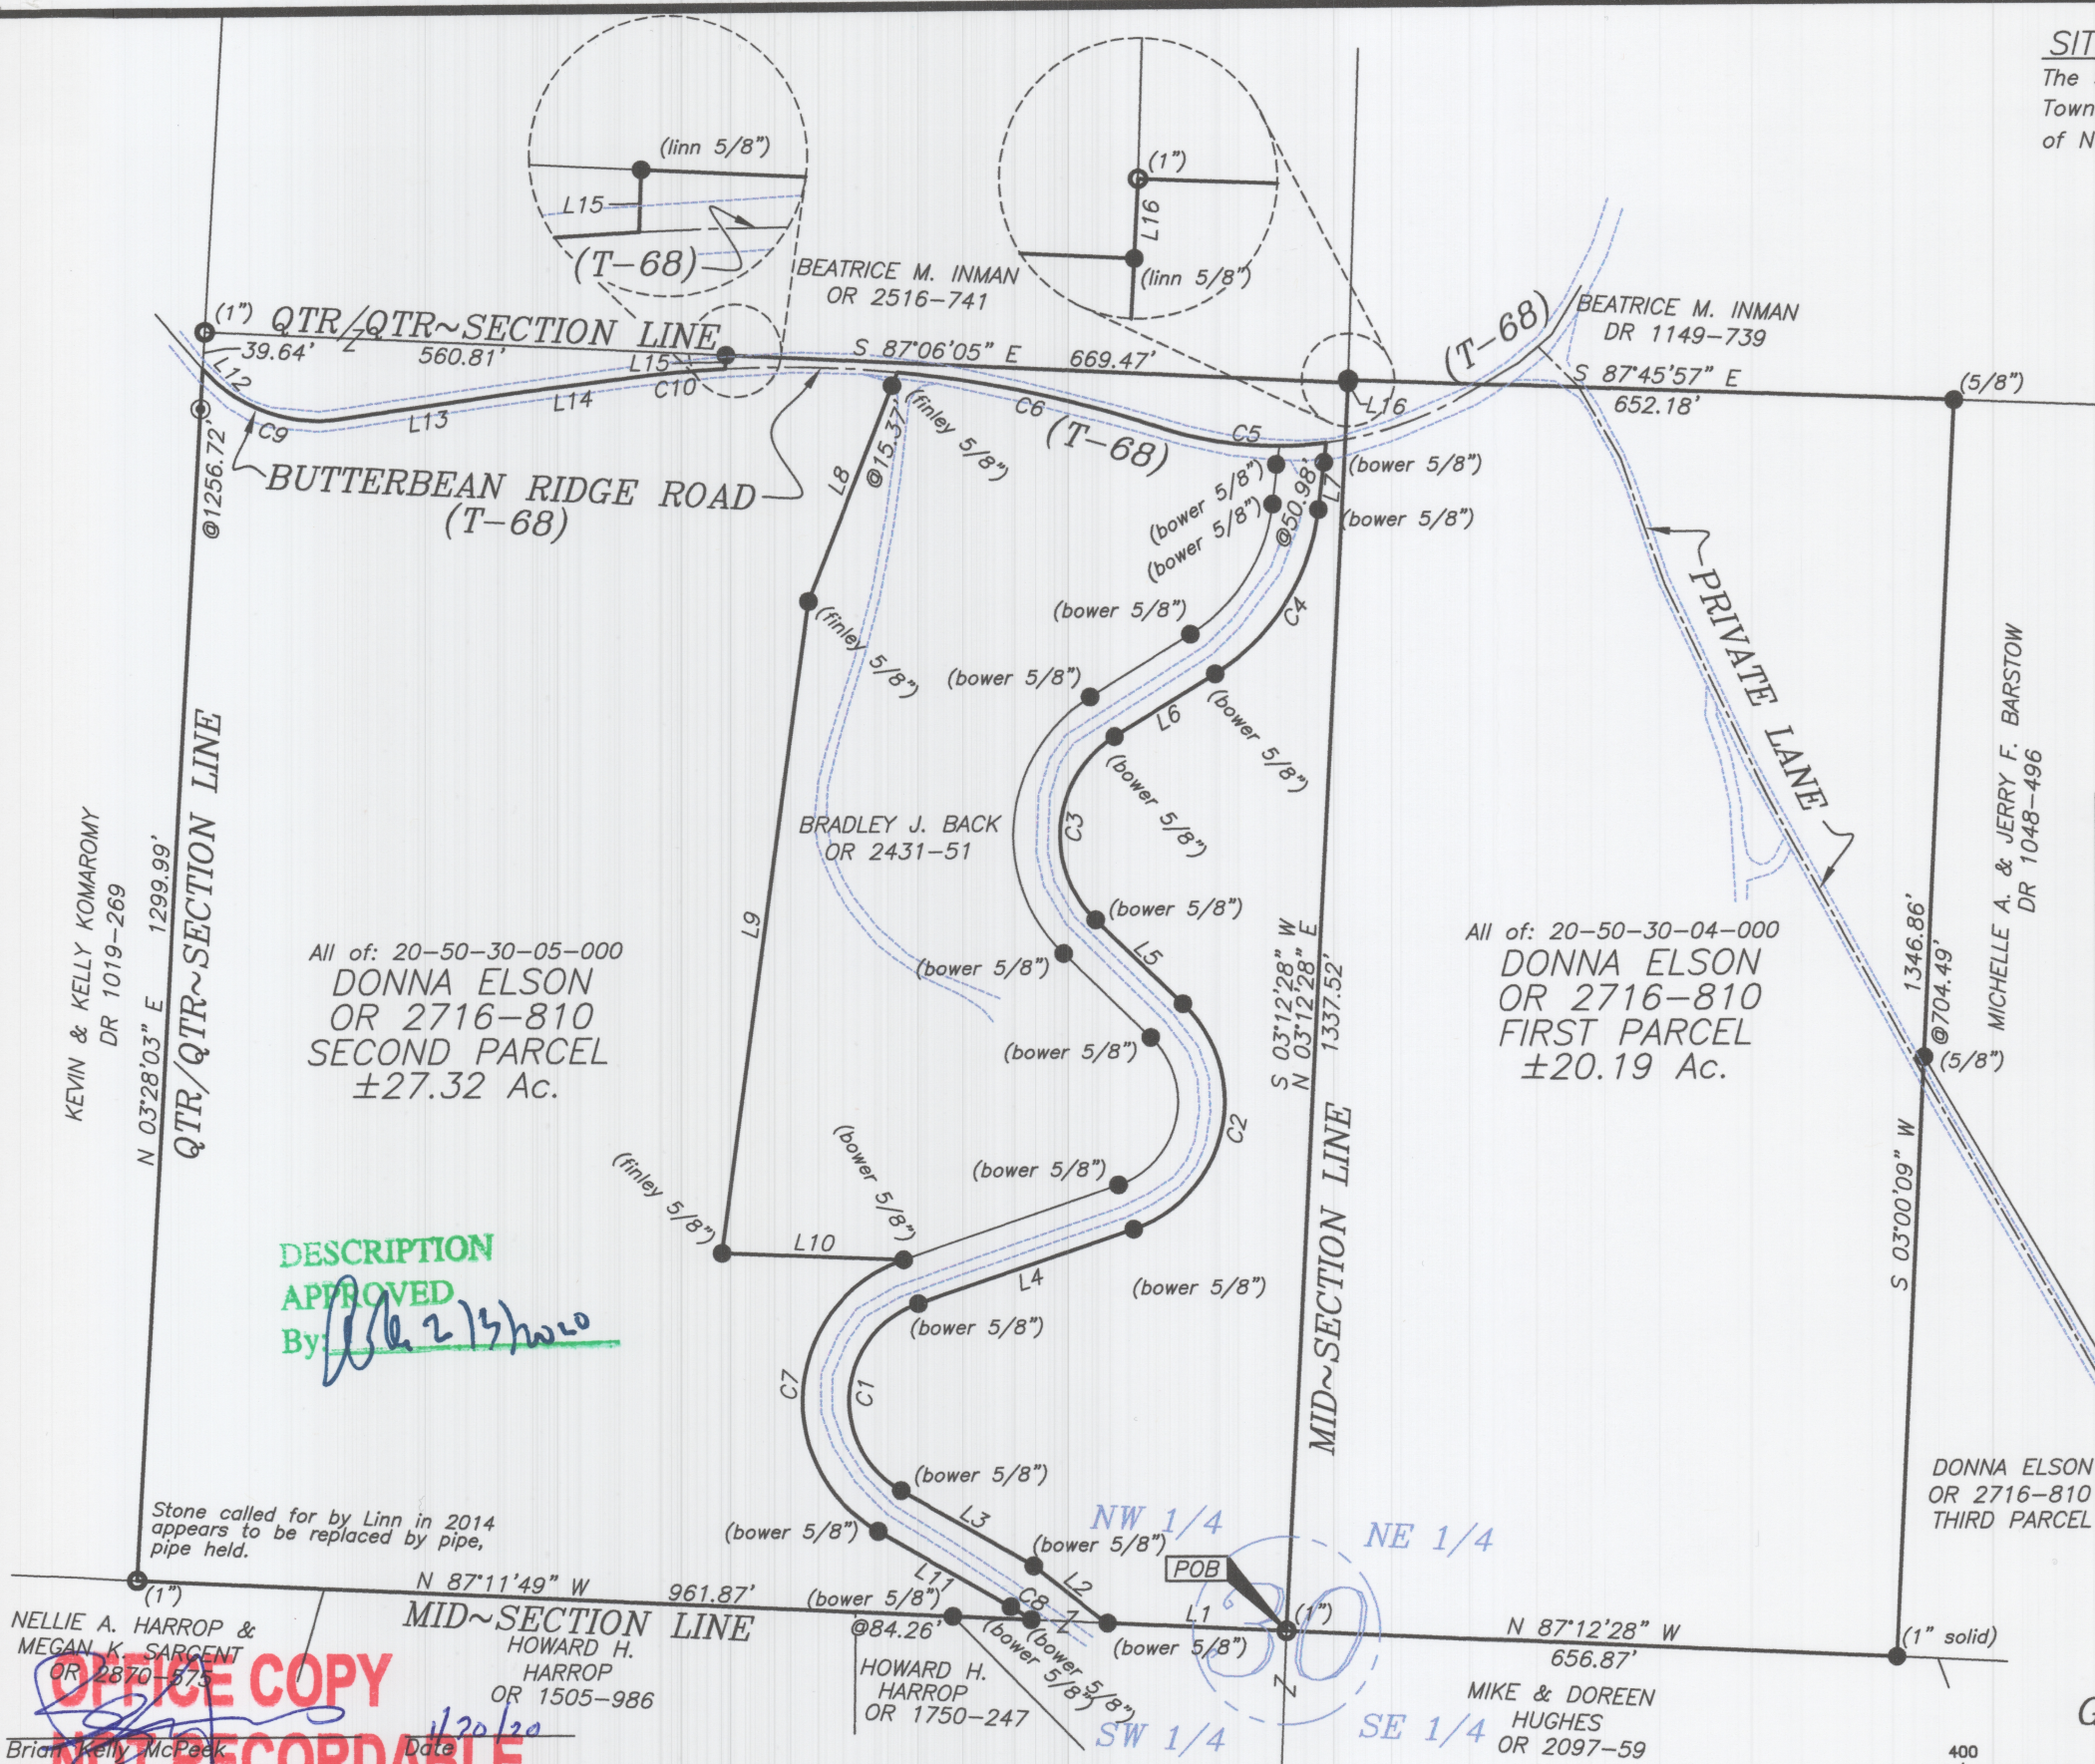

This plat was prepared by McPeck Land Surveying, LLC
in accordance with Chapter 4733-37 of the Administrative Code,
and is intended to be used for the legal transfer of the property
described and does not intend to describe all or any easements of
record, nor encroachments unless otherwise intended.