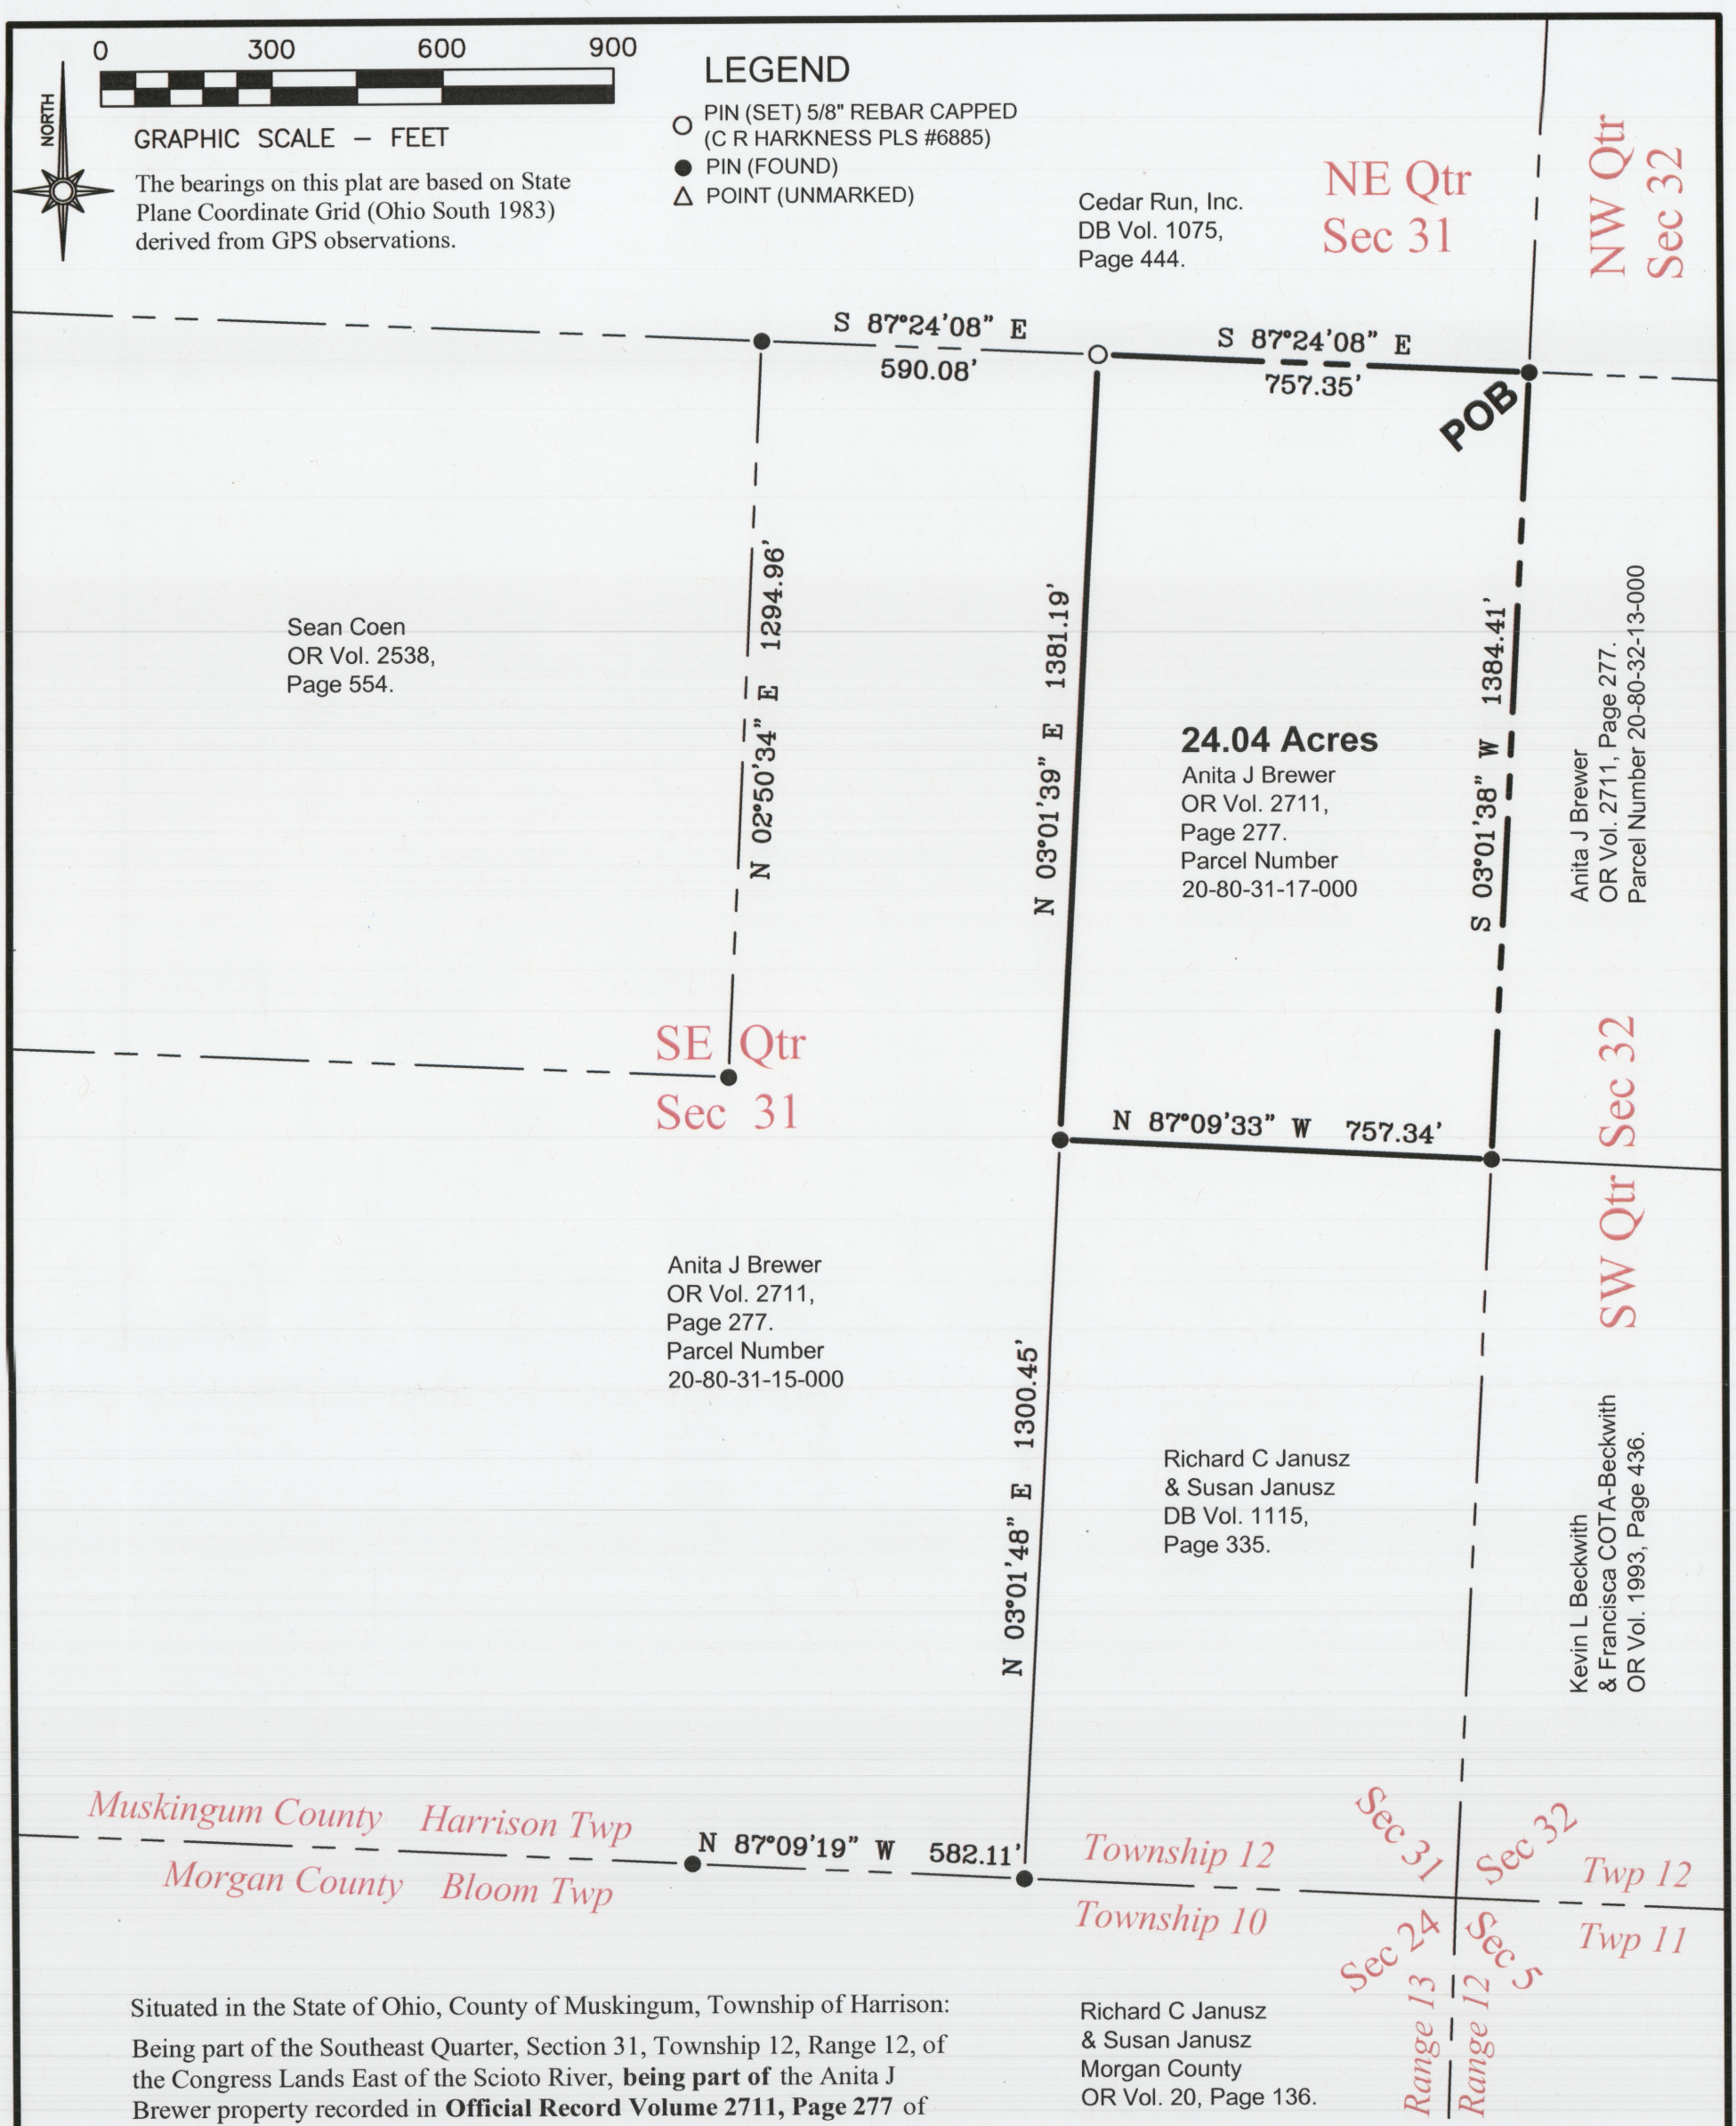

Situated in the State of Ohio, County of Muskingum, Township of Harrison:

Being part of the Southeast Quarter, Section 31, Township 12, Range 12, of the Congress Lands East of the Scioto River, **being part of** the Anita J Brewer property recorded in **Official Record Volume 2711, Page 277** of said county's deed records, further **being all of** Muskingum County Auditor's **Parcel Number 20-80-31-17-000**:

SURVEYOR'S NOTES AND REFERENCES:
Muskingum County Tax Maps and Orthophotos of the area. Previous surveys completed by Charles R Harkness PLS #6885 in Sections 31 and 32 (Job #50 dated 7/9/85), (Job #111 dated 6/8/1986), (Job #168 dated 2/17/1987), (Job #1747 dated 4/11/2009), and (Job #2109 dated 10/30/2013).

DESCRIPTION APPROVED
By: 6/27/2018

STATE OF OHIO
CHARLES R. HARKNESS
6885
REGISTERED PROFESSIONAL SURVEYOR

This plat was prepared by C.R. Harkness Surveying & Mapping Inc. in accordance with Chapter 4733-37 of the Administrative Code, and is intended to be used for the legal transfer of the parcel surveyed and does not show any apparent easements nor easements of record, unless otherwise indicated.

Charles R. Harkness

Charles R. Harkness PLS #6885

OFFICE COPY
NOT RECORDABLE

SURVEY FOR:
Anita J Brewer

HARKNESS SURVEYING & MAPPING, INC.
8205 OLD TOWN ROAD
ROSEVILLE, OHIO 43777
PHONE/FAX (740) 849-0122

SURVEYED: 6/14/18	DRAWN: 6/15/18	Job Number	Drawing/Sheet
		Job#2498	Plat #01