


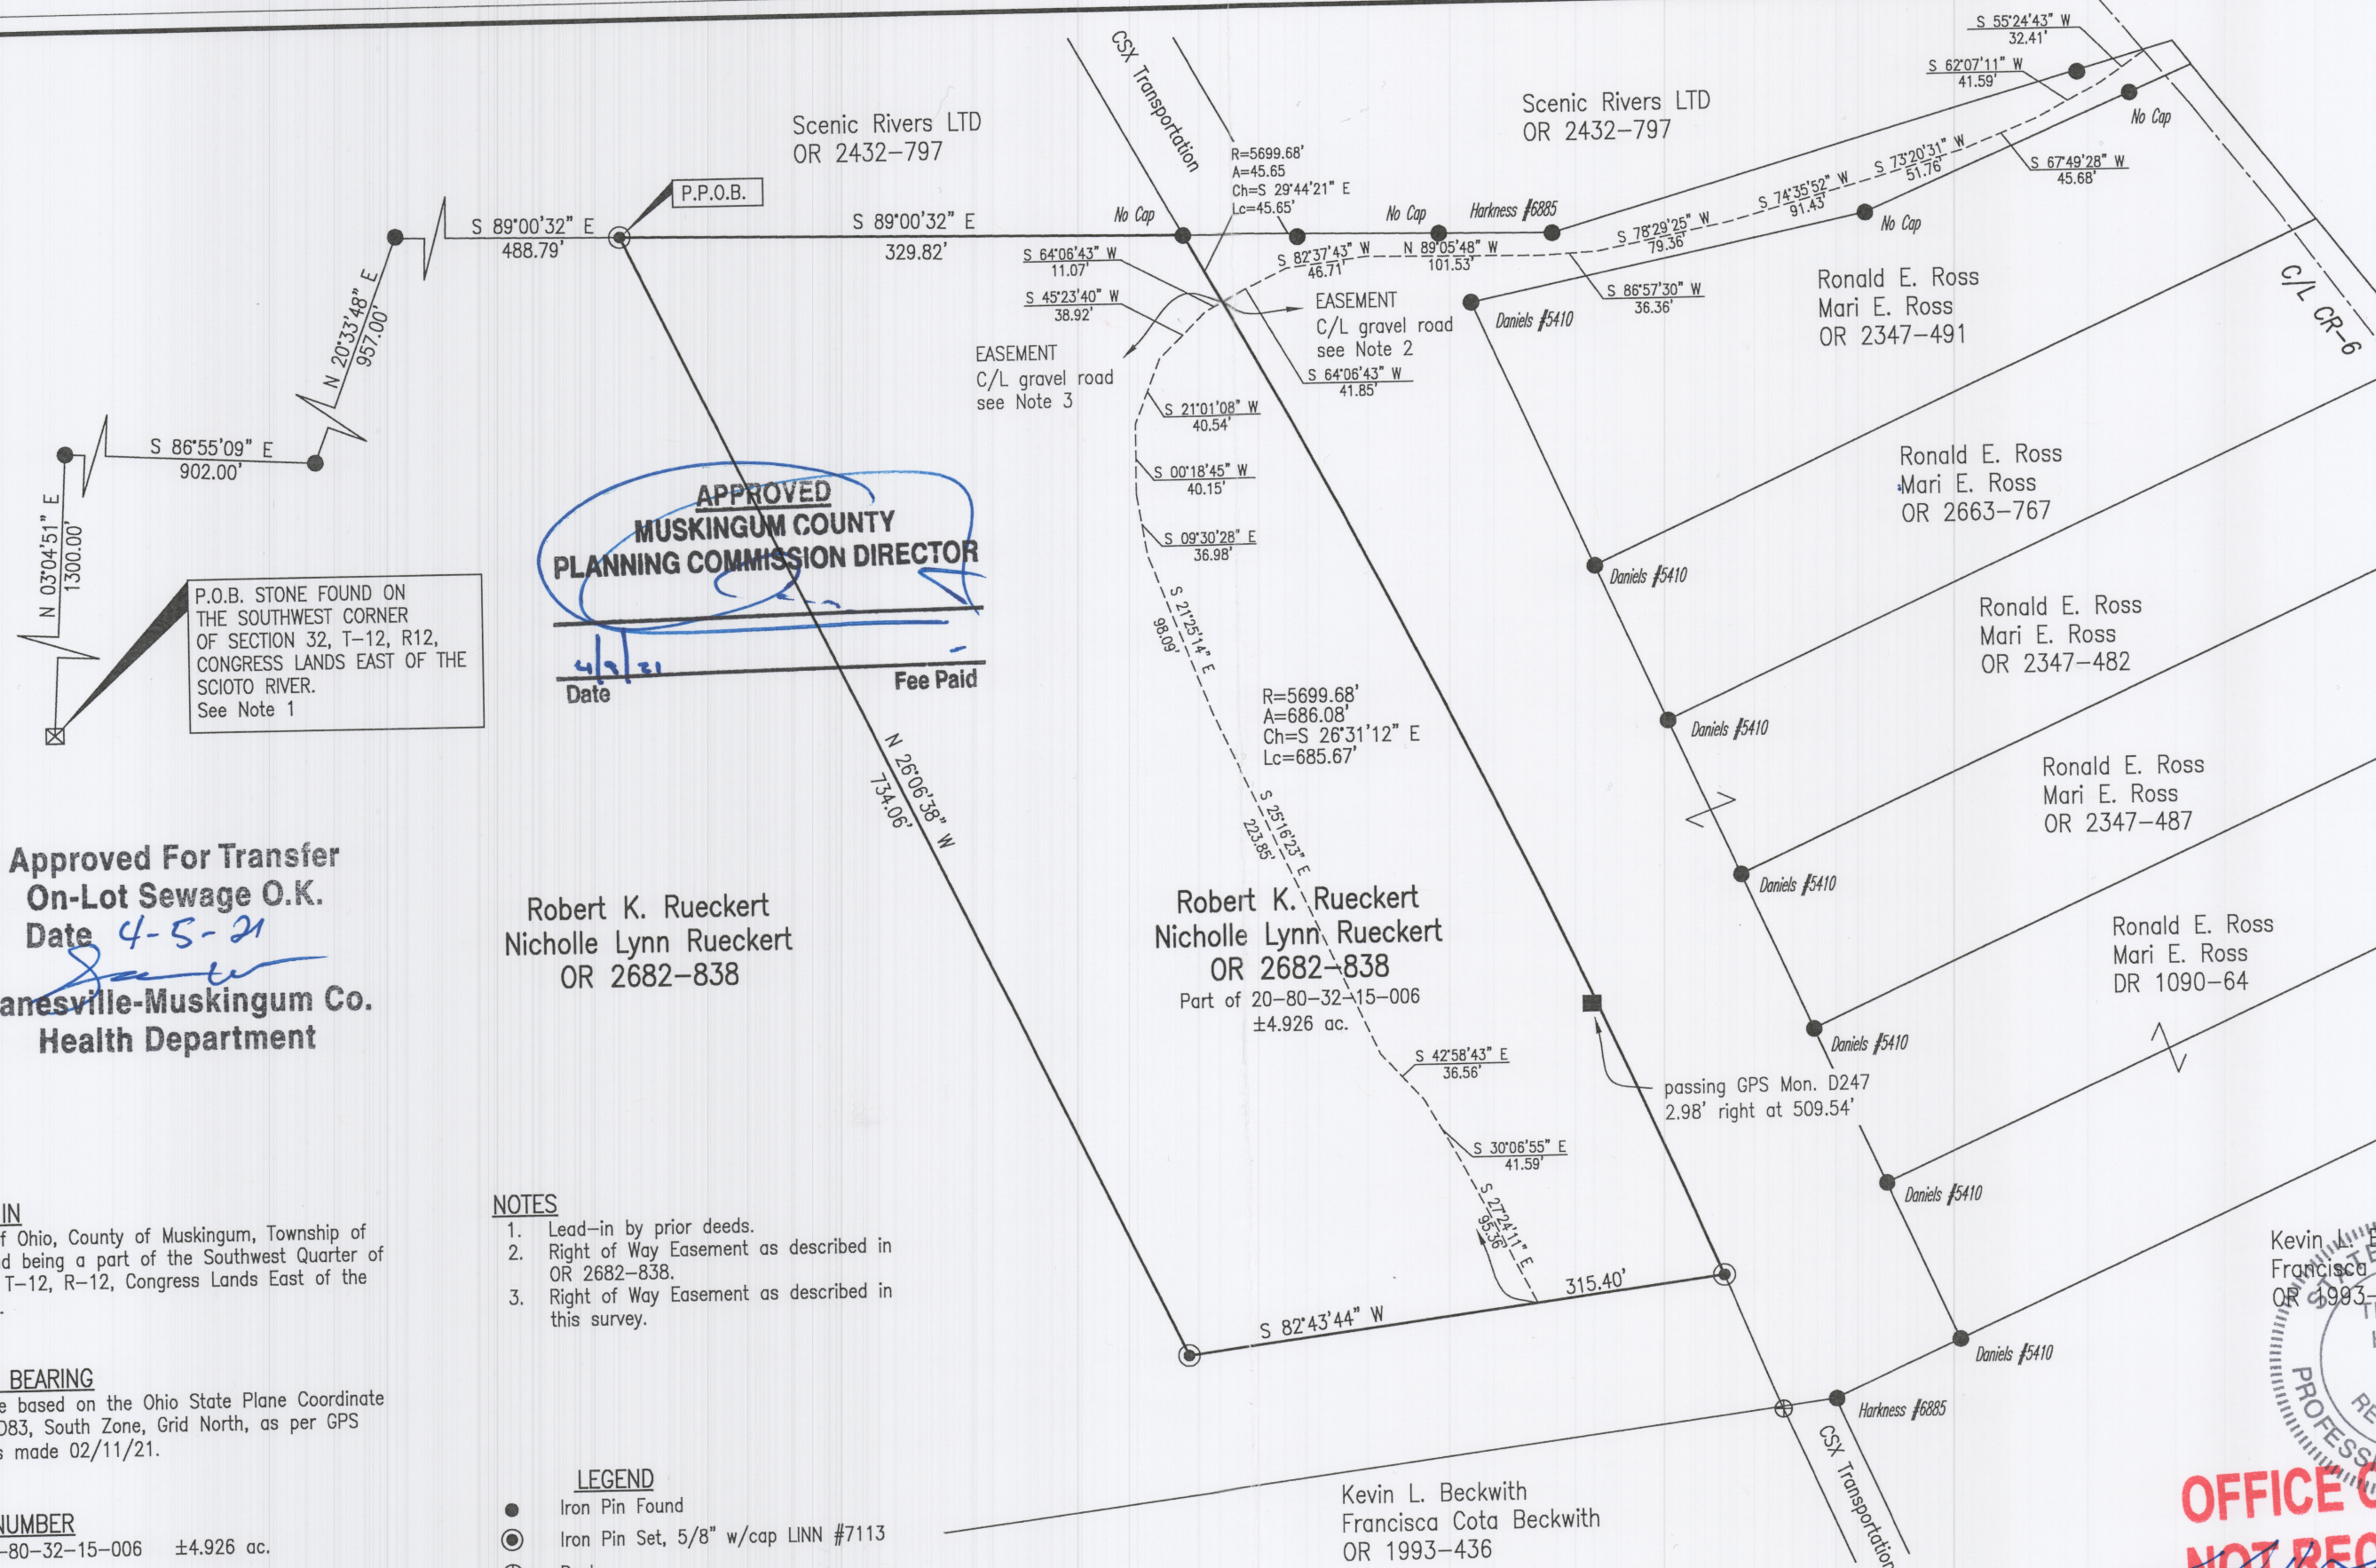

P.O.B. STONE FOUND ON THE SOUTHWEST CORNER OF SECTION 32, T-12, R12, CONGRESS LANDS EAST OF THE SCIOTO RIVER. See Note 1

APPROVED
MUSKINGUM COUNTY
PLANNING COMMISSION DIRECTOR

Date 4/2/21 Fee Paid

Approved For Transfer
On-Lot Sewage O.K.
Date 4-5-21
[Signature]
Zanesville-Muskingum Co.
Health Department

Robert K. Rueckert
Nicholle Lynn Rueckert
OR 2682-838

Robert K. Rueckert
Nicholle Lynn Rueckert
OR 2682-838
Part of 20-80-32-15-006
±4.926 ac.

Kevin L. Beckwith
Francisca Cota Beckwith
OR 1993-436

- NOTES**
1. Lead-in by prior deeds.
 2. Right of Way Easement as described in OR 2682-838.
 3. Right of Way Easement as described in this survey.

- LEGEND**
- Iron Pin Found
 - ⊙ Iron Pin Set, 5/8" w/cap LINN #7113
 - ⊕ Post
 - ⊗ Stone
 - GPS Mon. D247
 - P.O.B. Place of Beginning
 - P.P.O.B. Principal Place of Beginning

DESCRIPTION
APPROVED
By: *[Signature]*

SITUATED IN
The State of Ohio, County of Muskingum, Township of Harrison, and being a part of the Southwest Quarter of Section 32, T-12, R-12, Congress Lands East of the Scioto River.

BASIS OF BEARING
Bearings are based on the Ohio State Plane Coordinate System, NAD83, South Zone, Grid North, as per GPS observations made 02/11/21.

PARCEL NUMBER
Part of 20-80-32-15-006 ±4.926 ac.

REFERENCES
As shown.
Previous surveys by:
R.L. Daniels, PS #5410
Charles R. Harkness, PS #6885
Brian K. McPeck, PS #8517

Kevin L. Beckwith
Francisca Cota Beckwith
OR 1993-436
TIMOTHY H. LINN
7113
REGISTERED
PROFESSIONAL SURVEYOR

OFFICE COPY
NOT RECORDABLE
Date 4/2/21

Timothy H. Linn, PS
Reg. Surveyor No. 7113

Linn Engineering, Inc. 740-452-7434
Civil Engineering Consultants
P.O. Box 2086 Zanesville, Ohio 43702-2086