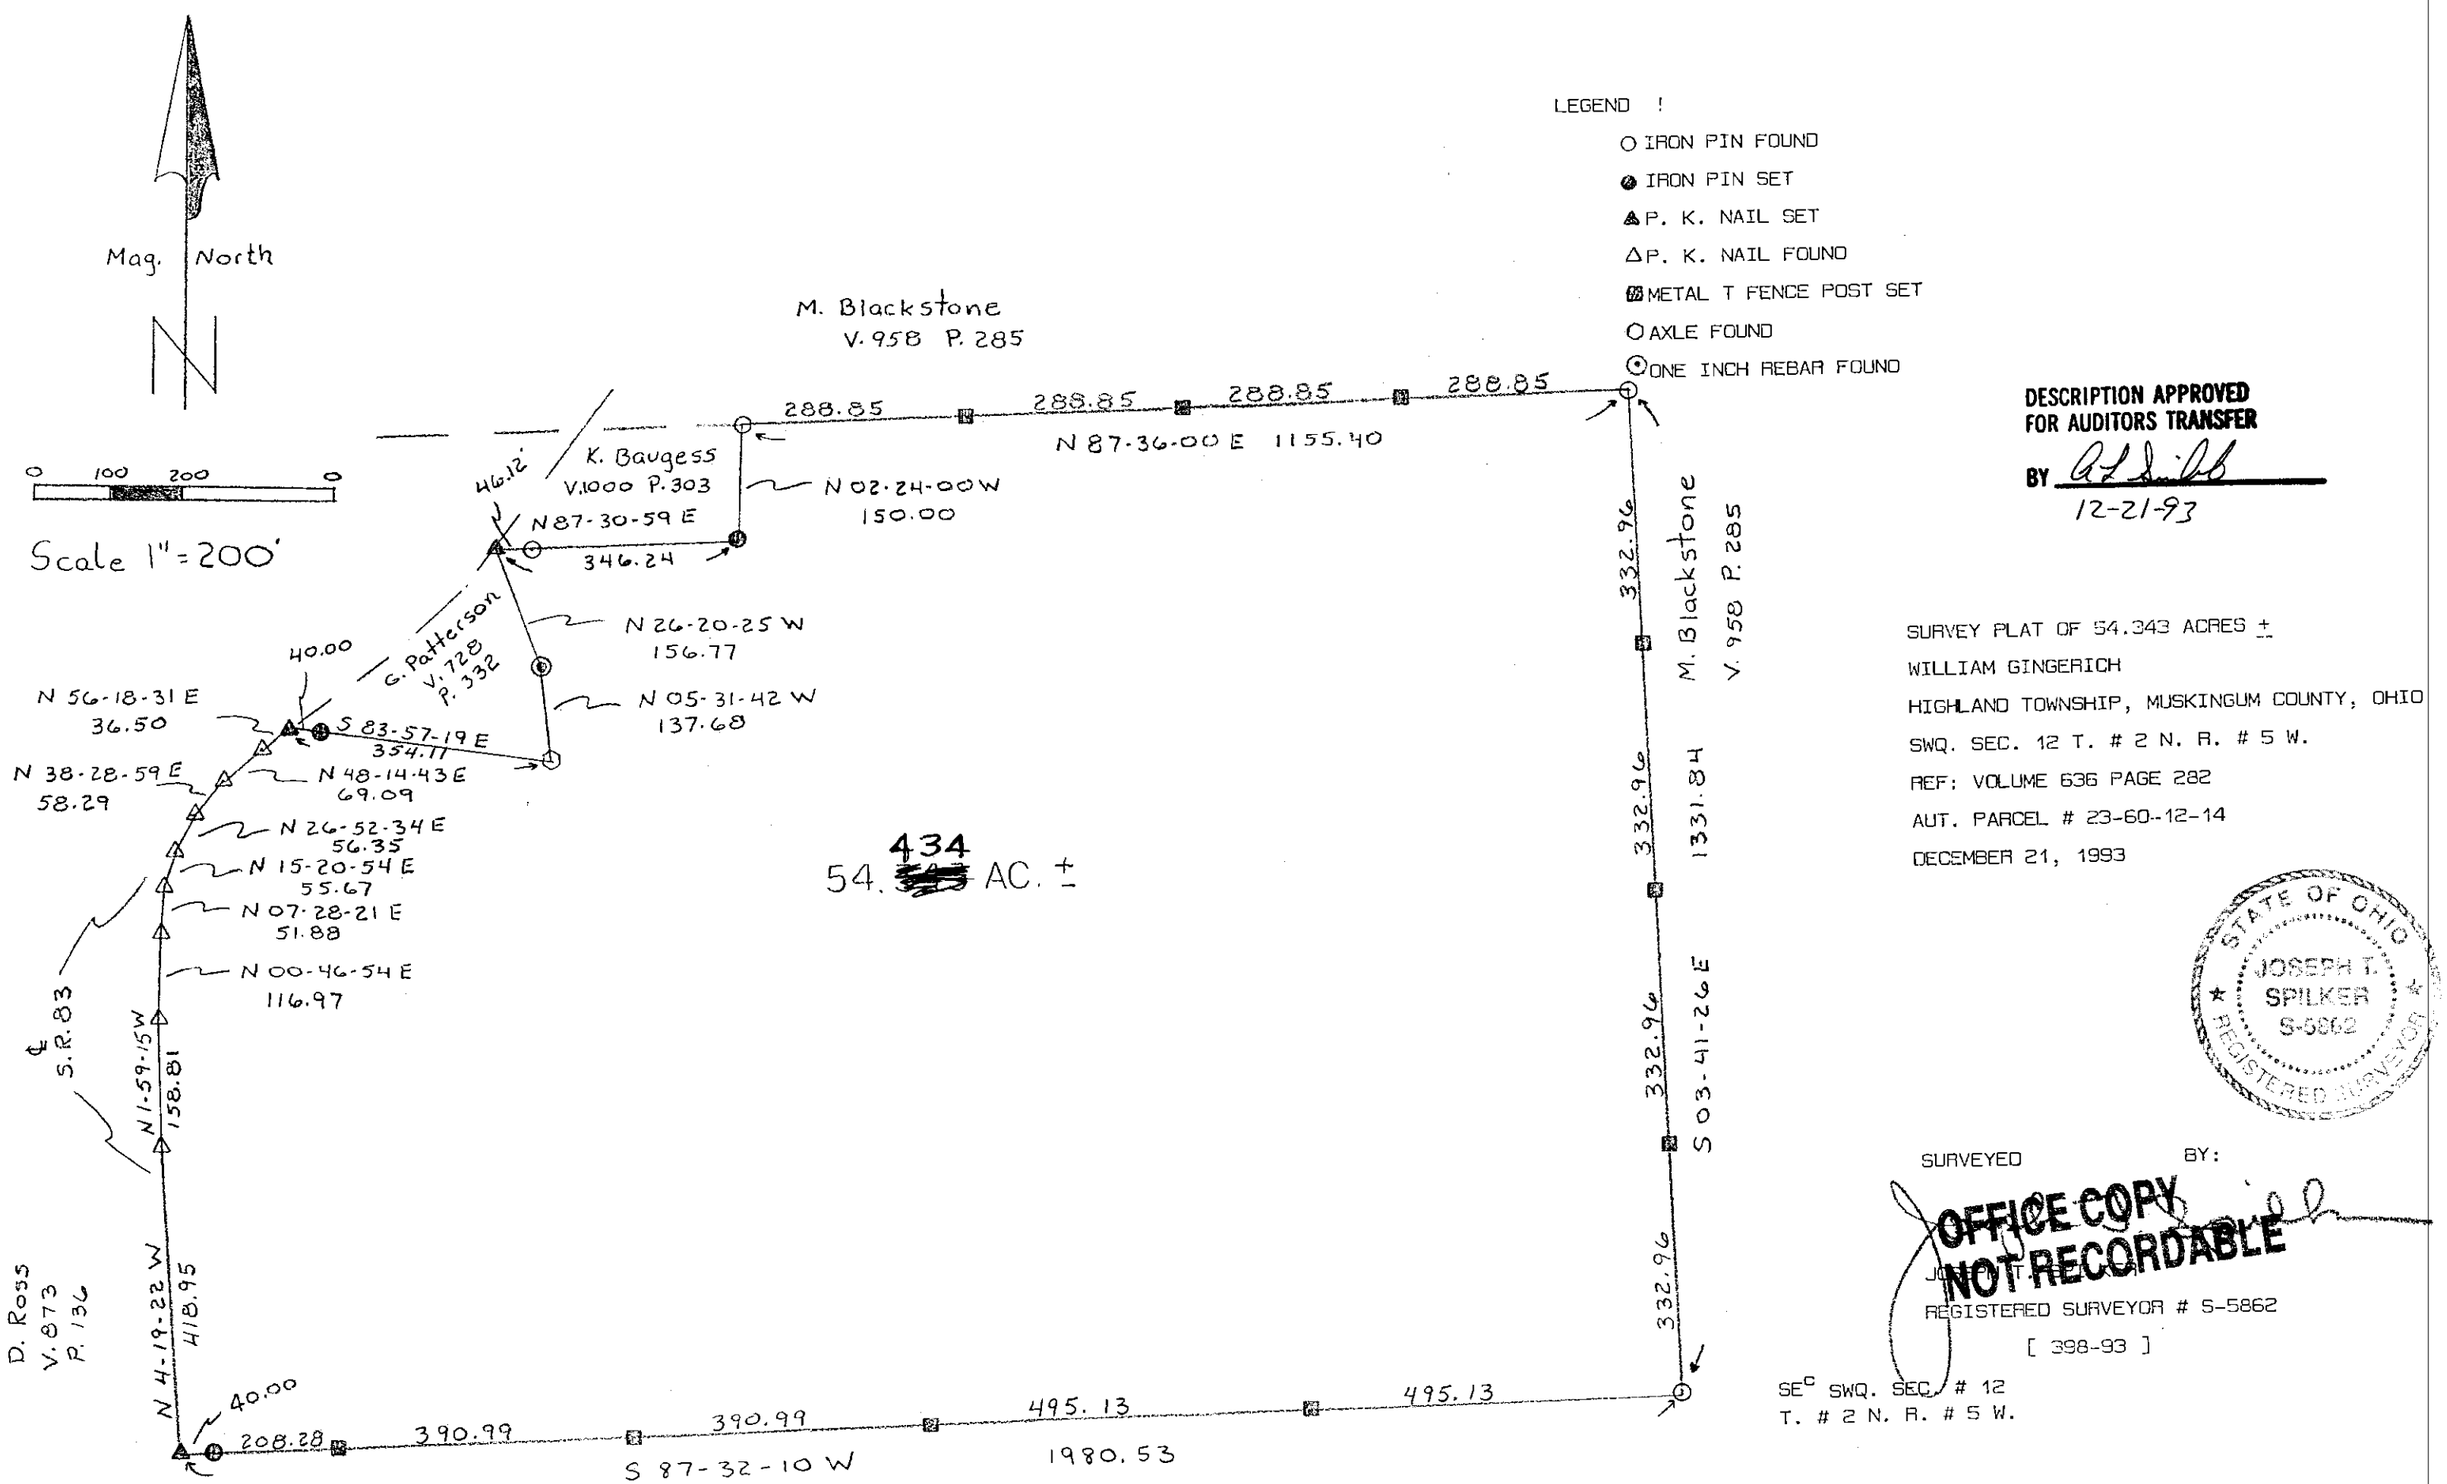

DESCRIPTION APPROVED
FOR AUDITORS TRANSFER
BY _____
12-21-93

SURVEY PLAT OF 54.343 ACRES ±
WILLIAM GINGERICH
HIGHLAND TOWNSHIP, MUSKINGUM COUNTY, OHIO
SWQ. SEC. 12 T. # 2 N. R. # 5 W.
REF: VOLUME 636 PAGE 282
AUT. PARCEL # 23-60-12-14
DECEMBER 21, 1993

STATE OF OHIO
JOSEPH T. SPILKER
S-5862
REGISTERED SURVEYOR

SURVEYED BY:
JOSEPH T. SPILKER
REGISTERED SURVEYOR # S-5862
[398-93]

OFFICE COPY
NOT RECORDABLE

SE^C SWQ. SEC. # 12
T. # 2 N. R. # 5 W.