SNR

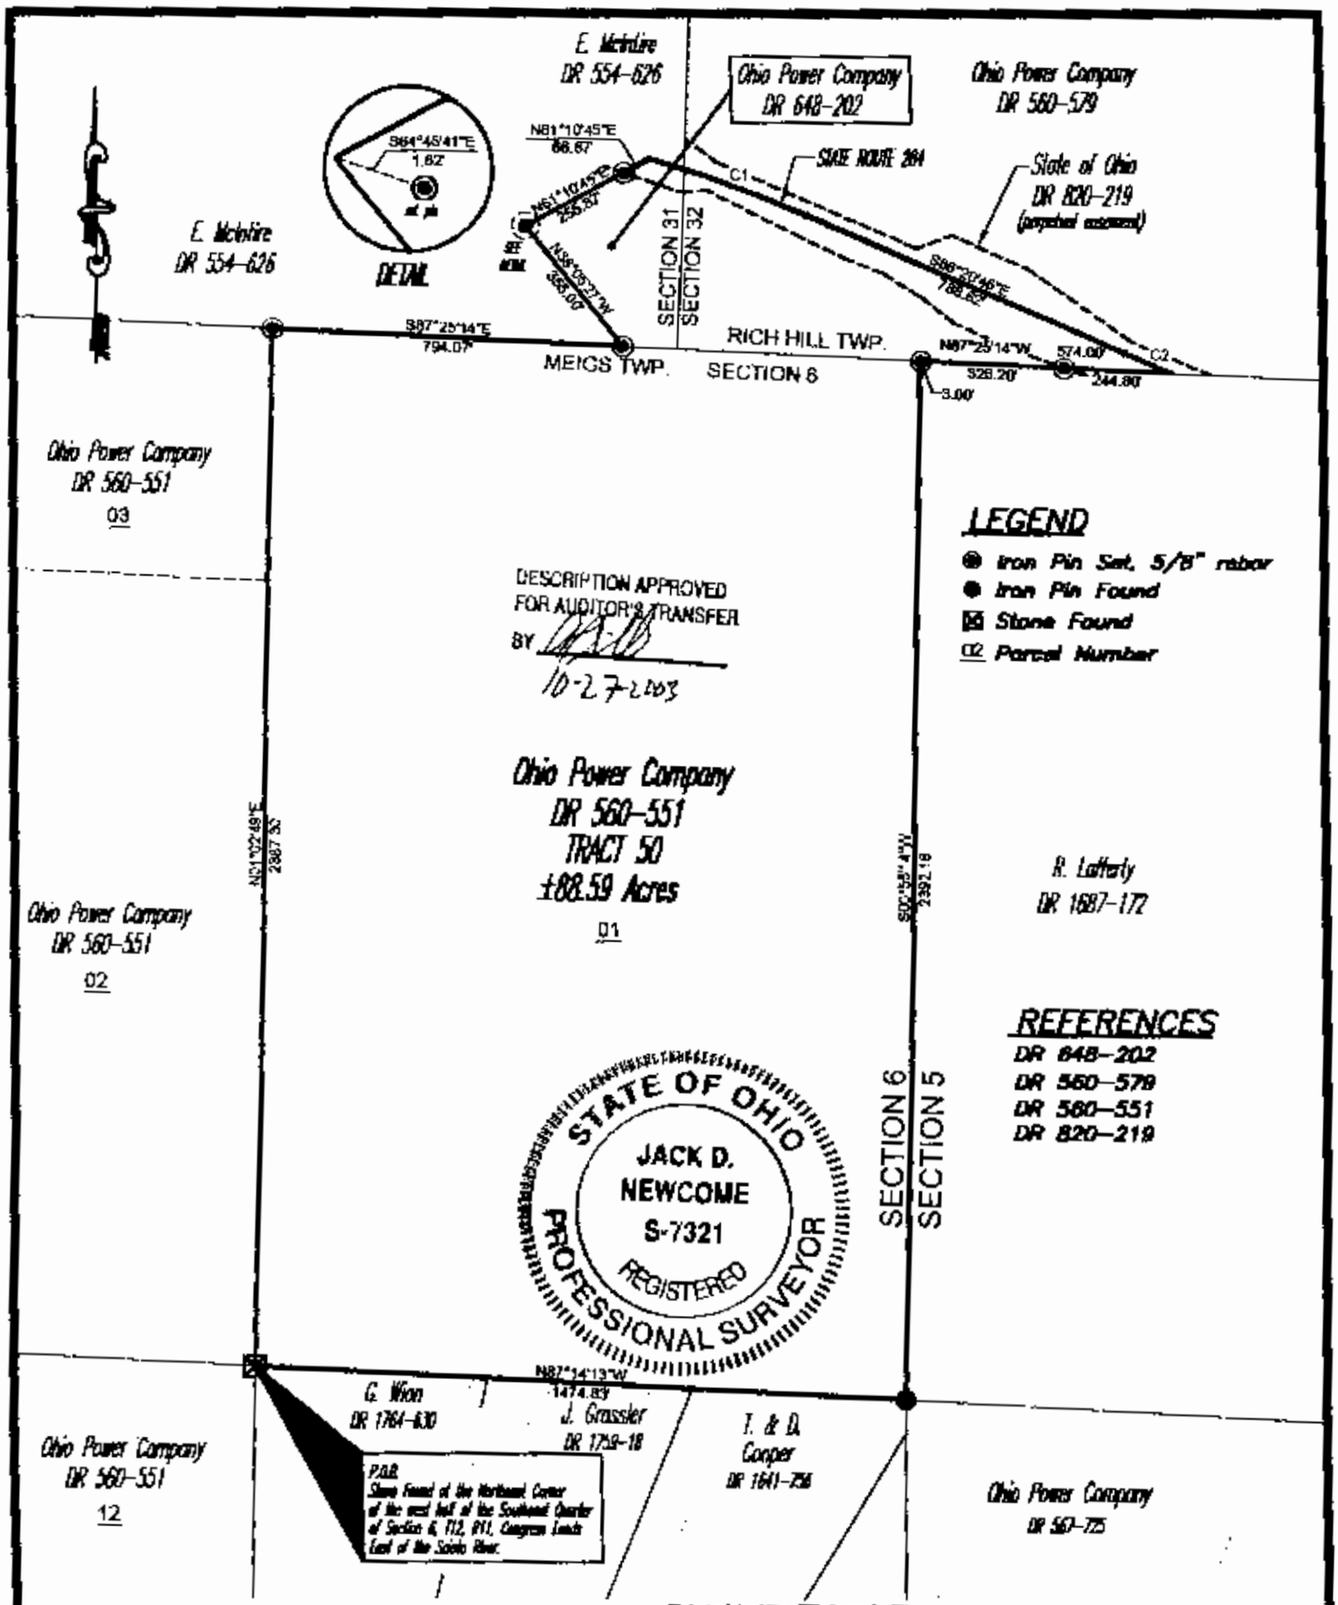

LEGEND

- Iron Pin Set, 5/8" rebar
- Iron Pin Found
- Stone Found
- 02 Parcel Number

REFERENCES

DR 648-202
DR 560-579
DR 560-551
DR 820-219

SITUATED IN

The State of Ohio, County of Muskingum
Township of Meigs, and being all of the East Half of the Northeast Quarter of Section 6, T12, R11, and part of the Southeast Quarter of Section 31, and part of the Southwest Quarter of Section 32, T13, R11, Congress Lands East of the Scioto River.

CURVE TABLE

CURVE	LENGTH	RADIUS	DELTA	CHORD	BEARING
C1	378.12	2864.79	07°33'45"	377.85	S70°07'39"E
C2	118.24	22918.32	00°17'26"	118.24	S86°29'29"E

BASIS OF BEARING

Bearings are based on NAD 83, Ohio State Plane Coordinate System, South Zone, Grid North, as per GPS Observations of Muskingum County GPS Monuments.

PARCEL NO.

All of: 40-01-06-01-000 (±80.73 ac.)
Part of: 53-70-32-09-000 (±5.56 ac.)
Part of: 53-70-31-12-000 (±2.30 ac.)

OFFICE COPY
NOT RECORDABLE

10-27-03
Date

GRAPHIC SCALE

400 0 200 400 800

(IN FEET)
1 inch = 400 ft.

Project No.: AEP-424

Linn Engineering, Inc. 740-452-7454
Civil Engineering Consultants
P.O. Box 2086 Zanesville, Ohio 43702-2086

G:\civil\aep\aep-424\survey-tracts50-58.dwg, 10/24/03 03:16:49 PM, VHC