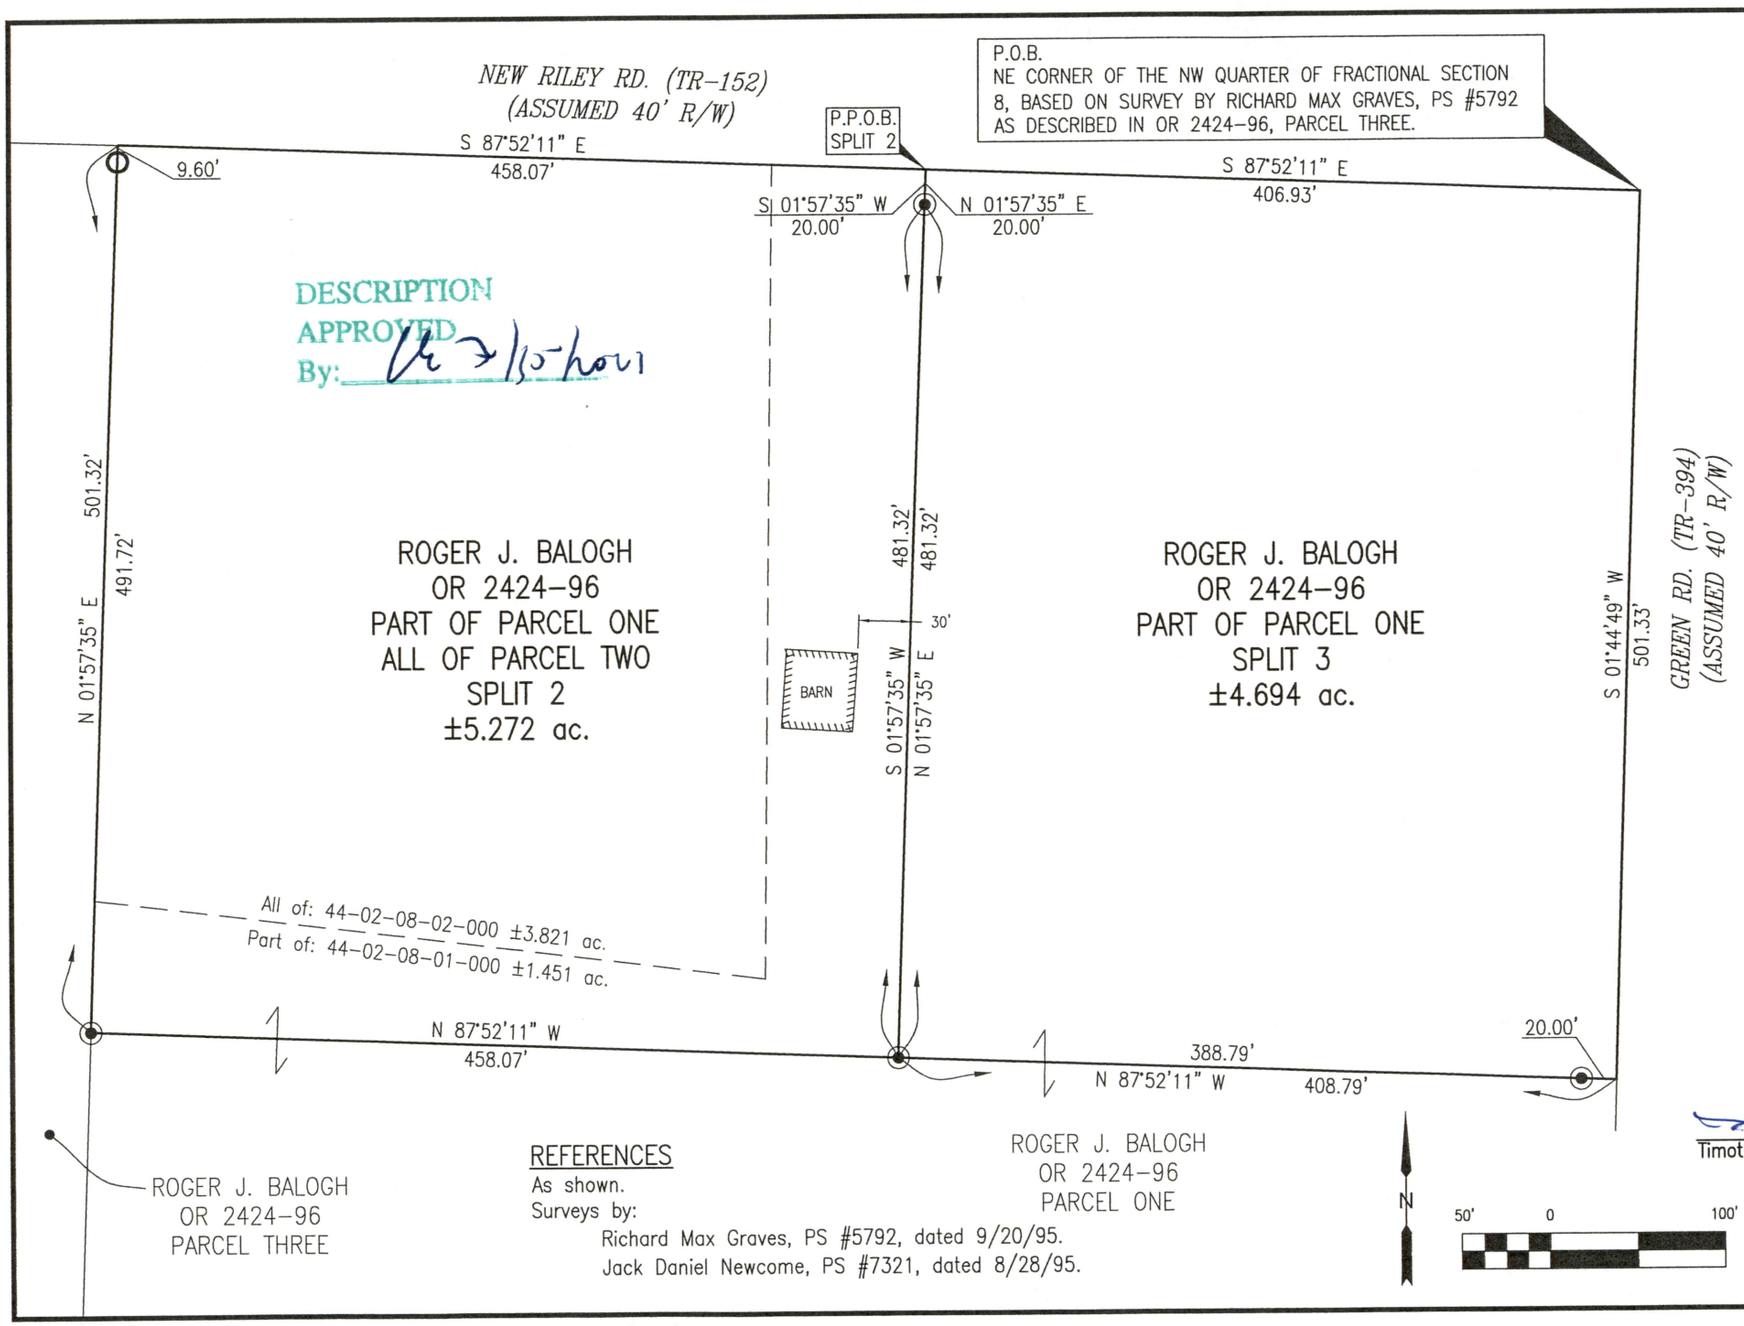

LEGEND

- Iron Pin Set, 5/8" Rebar, w/cap LINN #7113
- Iron Pipe Found
- Parcel line
- P.O.B. Place of Beginning
- P.P.O.B. Principal Place of Beginning

SITUATED IN

The Northwest Quarter of Fractional Section 8, T-2, R-8, USML, Muskingum Township, Muskingum County, Ohio.

BASIS OF BEARINGS

Bearings are based on NAD 83, Ohio State Plane Coordinate System, South Zone, as per GPS observations made on 6/15/21.

PARCEL NUMBER

Split 2:

Part of:	44-02-08-01-000	±1.451 ac.
All of:	44-02-08-02-000	±3.821 ac.
Total:		±5.272 ac.

Split 3:

Part of:	44-02-08-01-000	±4.694 ac.

REFERENCES

As shown.
Surveys by:
Richard Max Graves, PS #5792, dated 9/20/95.
Jack Daniel Newcome, PS #7321, dated 8/28/95.

STATE OF OHIO
TIMOTHY H. LINN
7113
REGISTERED
PROFESSIONAL SURVEYOR

OFFICE COPY
NOT RECORDABLE

Timothy H. Linn, PS #7113 — Date 7/8/21

Linn Engineering, Inc. 740-452-7434
Civil Engineering Consultants
P.O. Box 2086 Zanesville, Ohio 43702-2086

G:\Survey-Plats\Muskingum\44 Muskingum Twp\44-02 Balogh\44-02 Balogh.dwg