

SITUATED IN


The State of Ohio, County of Muskingum,
Township of Perry, Part of Quarter Township 3,
T1, R6, United States Military Lands.

BASIS OF BEARING


Bearings are based on State Plane Grid Coordinates,
NAD83, Ohio South, per GPS Observation.

REFERENCES

* As Noted on Plat
www.muskingumcountyauditor.org
www.mceo.org
http://recorder.muskingumcounty.org

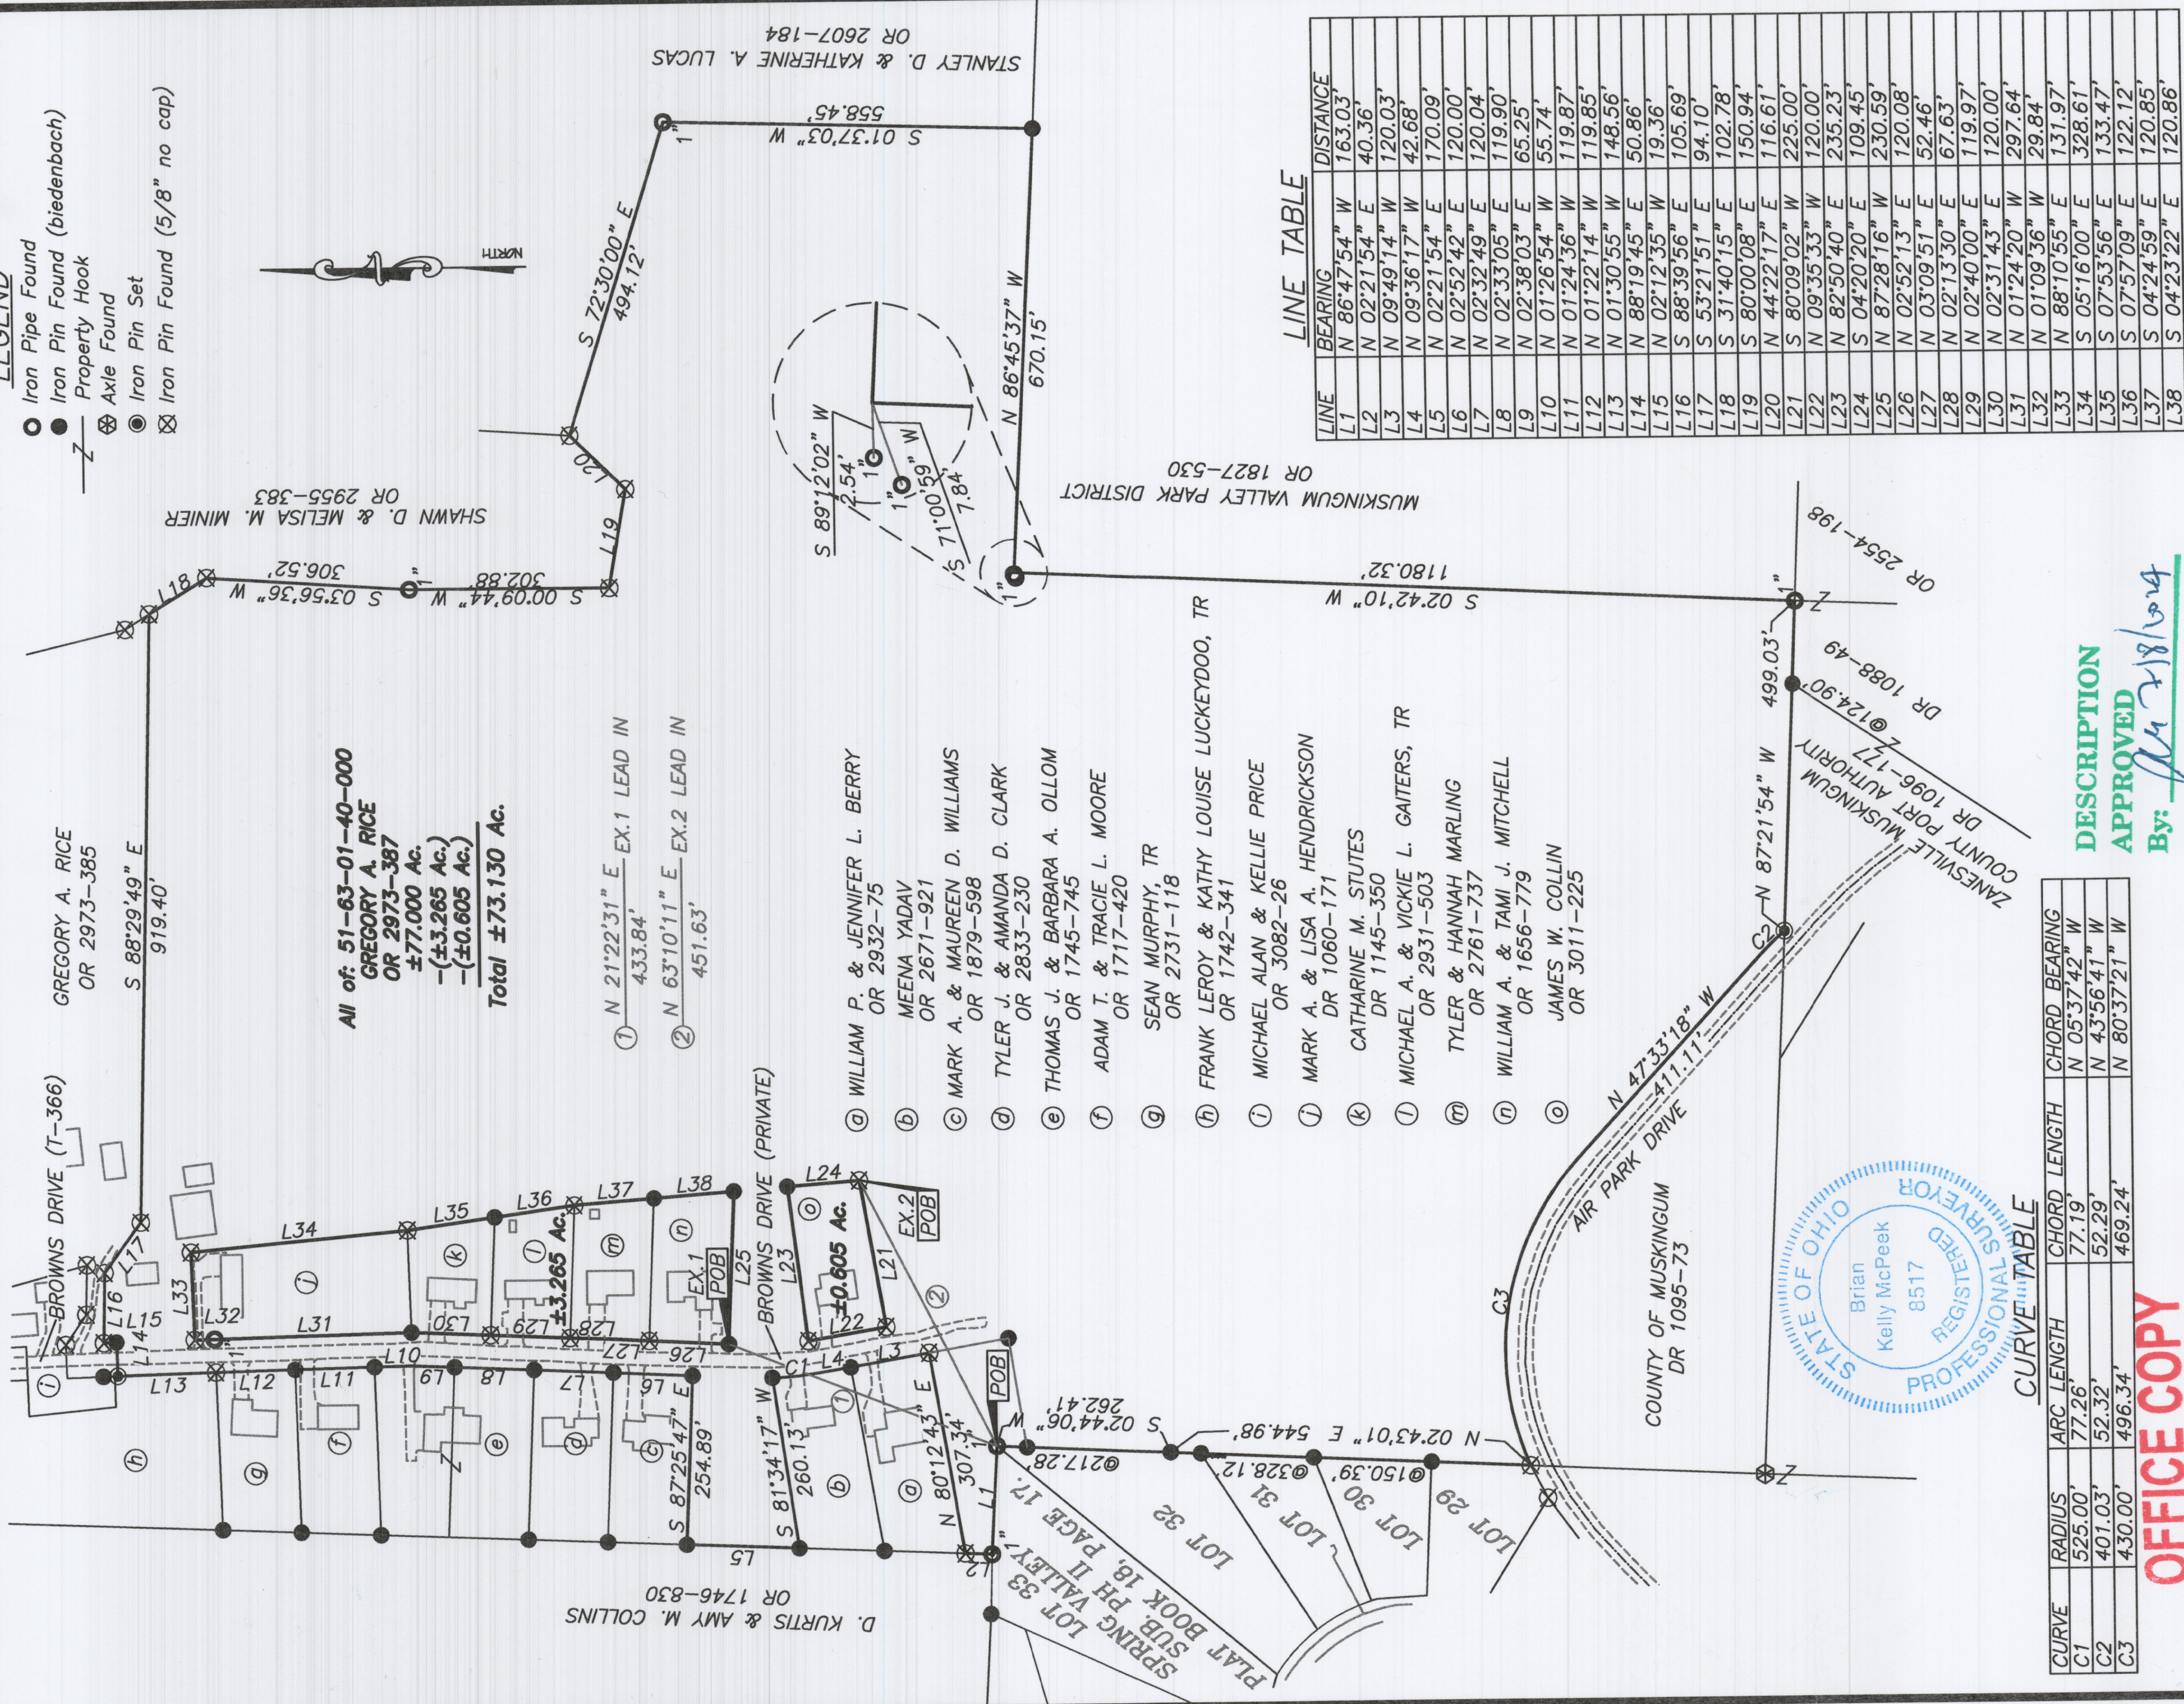

GRAPHIC SCALE

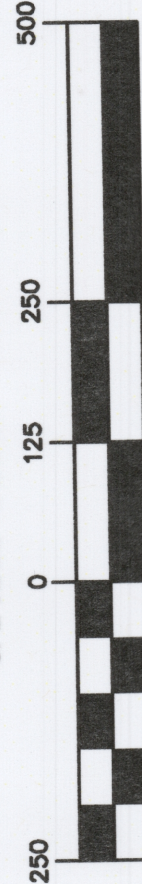

(IN FEET)
1 inch = 250 ft.



www.mcpeeklandsurveying.com
email: brian@mcpeeklandsurveying.com
1705 East Pike, * Zanesville, Oh 43701 * 740.704.6073

This plat was prepared by McPeck Land Surveying, LLC
in accordance with Chapter 4733-37 of the Administrative Code,
and is intended to be used for the legal transfer of the property
described and does not intend to describe all or any easements of
record, nor encroachments unless otherwise intended.

Brian Kelly McPeck
Reg. Surveyor No. 8517

Date

OFFICE COPY
NOT RECORDABLE

