

SURVEY FOR ZACHARY NELSON

AUDITOR'S PARCEL NUMBERS

60-30-02-12-000 (ALL-139.861 AC.) &
60-30-02-11-000 (ALL-38.149 AC.)

BEING THE PARCELS CONVEYED TO STEPHEN BINION (1/3 INTEREST) IN O.R. VOLUME 3217, PAGE 116 AND CONVEYED TO STEPHEN BINION (1/3 INTEREST) AND ROGER BINION (1/3 INTEREST) IN O.R. VOLUME 2440, PAGE 495 OF THE MUSKINGUM COUNTY OFFICIAL RECORDS. SITUATED IN THE SOUTHWEST AND SOUTHEAST QUARTERS OF SECTION 2, TOWNSHIP 13, RANGE 12, OF THE CONGRESS LANDS EAST OF THE SCIOTO RIVER, SALT CREEK TOWNSHIP, MUSKINGUM COUNTY, OHIO.

BEARINGS ARE BASED ON OHIO STATE PLANE COORDINATE SYSTEM 1983(2011), OHIO SOUTH ZONE, GRID, DERIVED FROM A GPS OBSERVATION.


ADJOINERS	
A	60-30-11-02-000 CRAIG W. & JANIS K. SPILLMAN D.V. 878, PG. 72
B	60-30-11-07-000 RAY ELSON, JEANETTE K. ELSON, ZACHARY E. ELSON, TYLER G. ELSON, & SABRINA R. ELSON O.R. 1525, PG. 874
C	60-30-02-07-009 ALLEN & CHRISTINE N. & COREY A. ELSON O.R. 1525, PG. 871
D	60-30-02-09-000 ADEN A. & MARY E. YODER O.R. 3037, PG. 208
E	60-30-02-11-002 WILLIAM E. JR. & MICHELE R. WOOD O.R. 1540, PG. 488
F	60-30-02-11-003 BRIAN G. SPANGLER & LINDSAY N. ACHAUER O.R. 3212, PG. 865 (RECORDED WITH INCORRECT DESCRIPTION) (SEE D.V. 1161, PG. 121 FOR CORRECT DESCRIPTION)
G	60-30-02-12-002 EWELL D. COOK & LISA A. SAMSON O.R. 2396, PG. 836
H	60-30-02-12-007 CODY D. & ERICA L. BARNHART O.R. 2632, PG. 679
I	60-30-02-12-003 HANNAH BRADLEY O.R. 3113, PG. 791
J	60-30-02-12-006 MICHELE R. WOOD O.R. 2597, PG. 640
K	60-30-02-12-008 PATRICK A. & KAREN L. BURKHART O.R. 2709, PG. 198
L	60-30-02-12-001 JACQUELINE M. MCCARROLL O.R. 1569, PG. 583
M	60-30-02-13-000 JACQUELINE M. MCCARROLL O.R. 1569, PG. 583
N	60-30-01-05-000 MICHAEL A. & JACQUELINE S. MALEDA D.V. 764, PG. 258

DESCRIPTION

APPROVED

By: D.M. Barnhard

8-14-2024

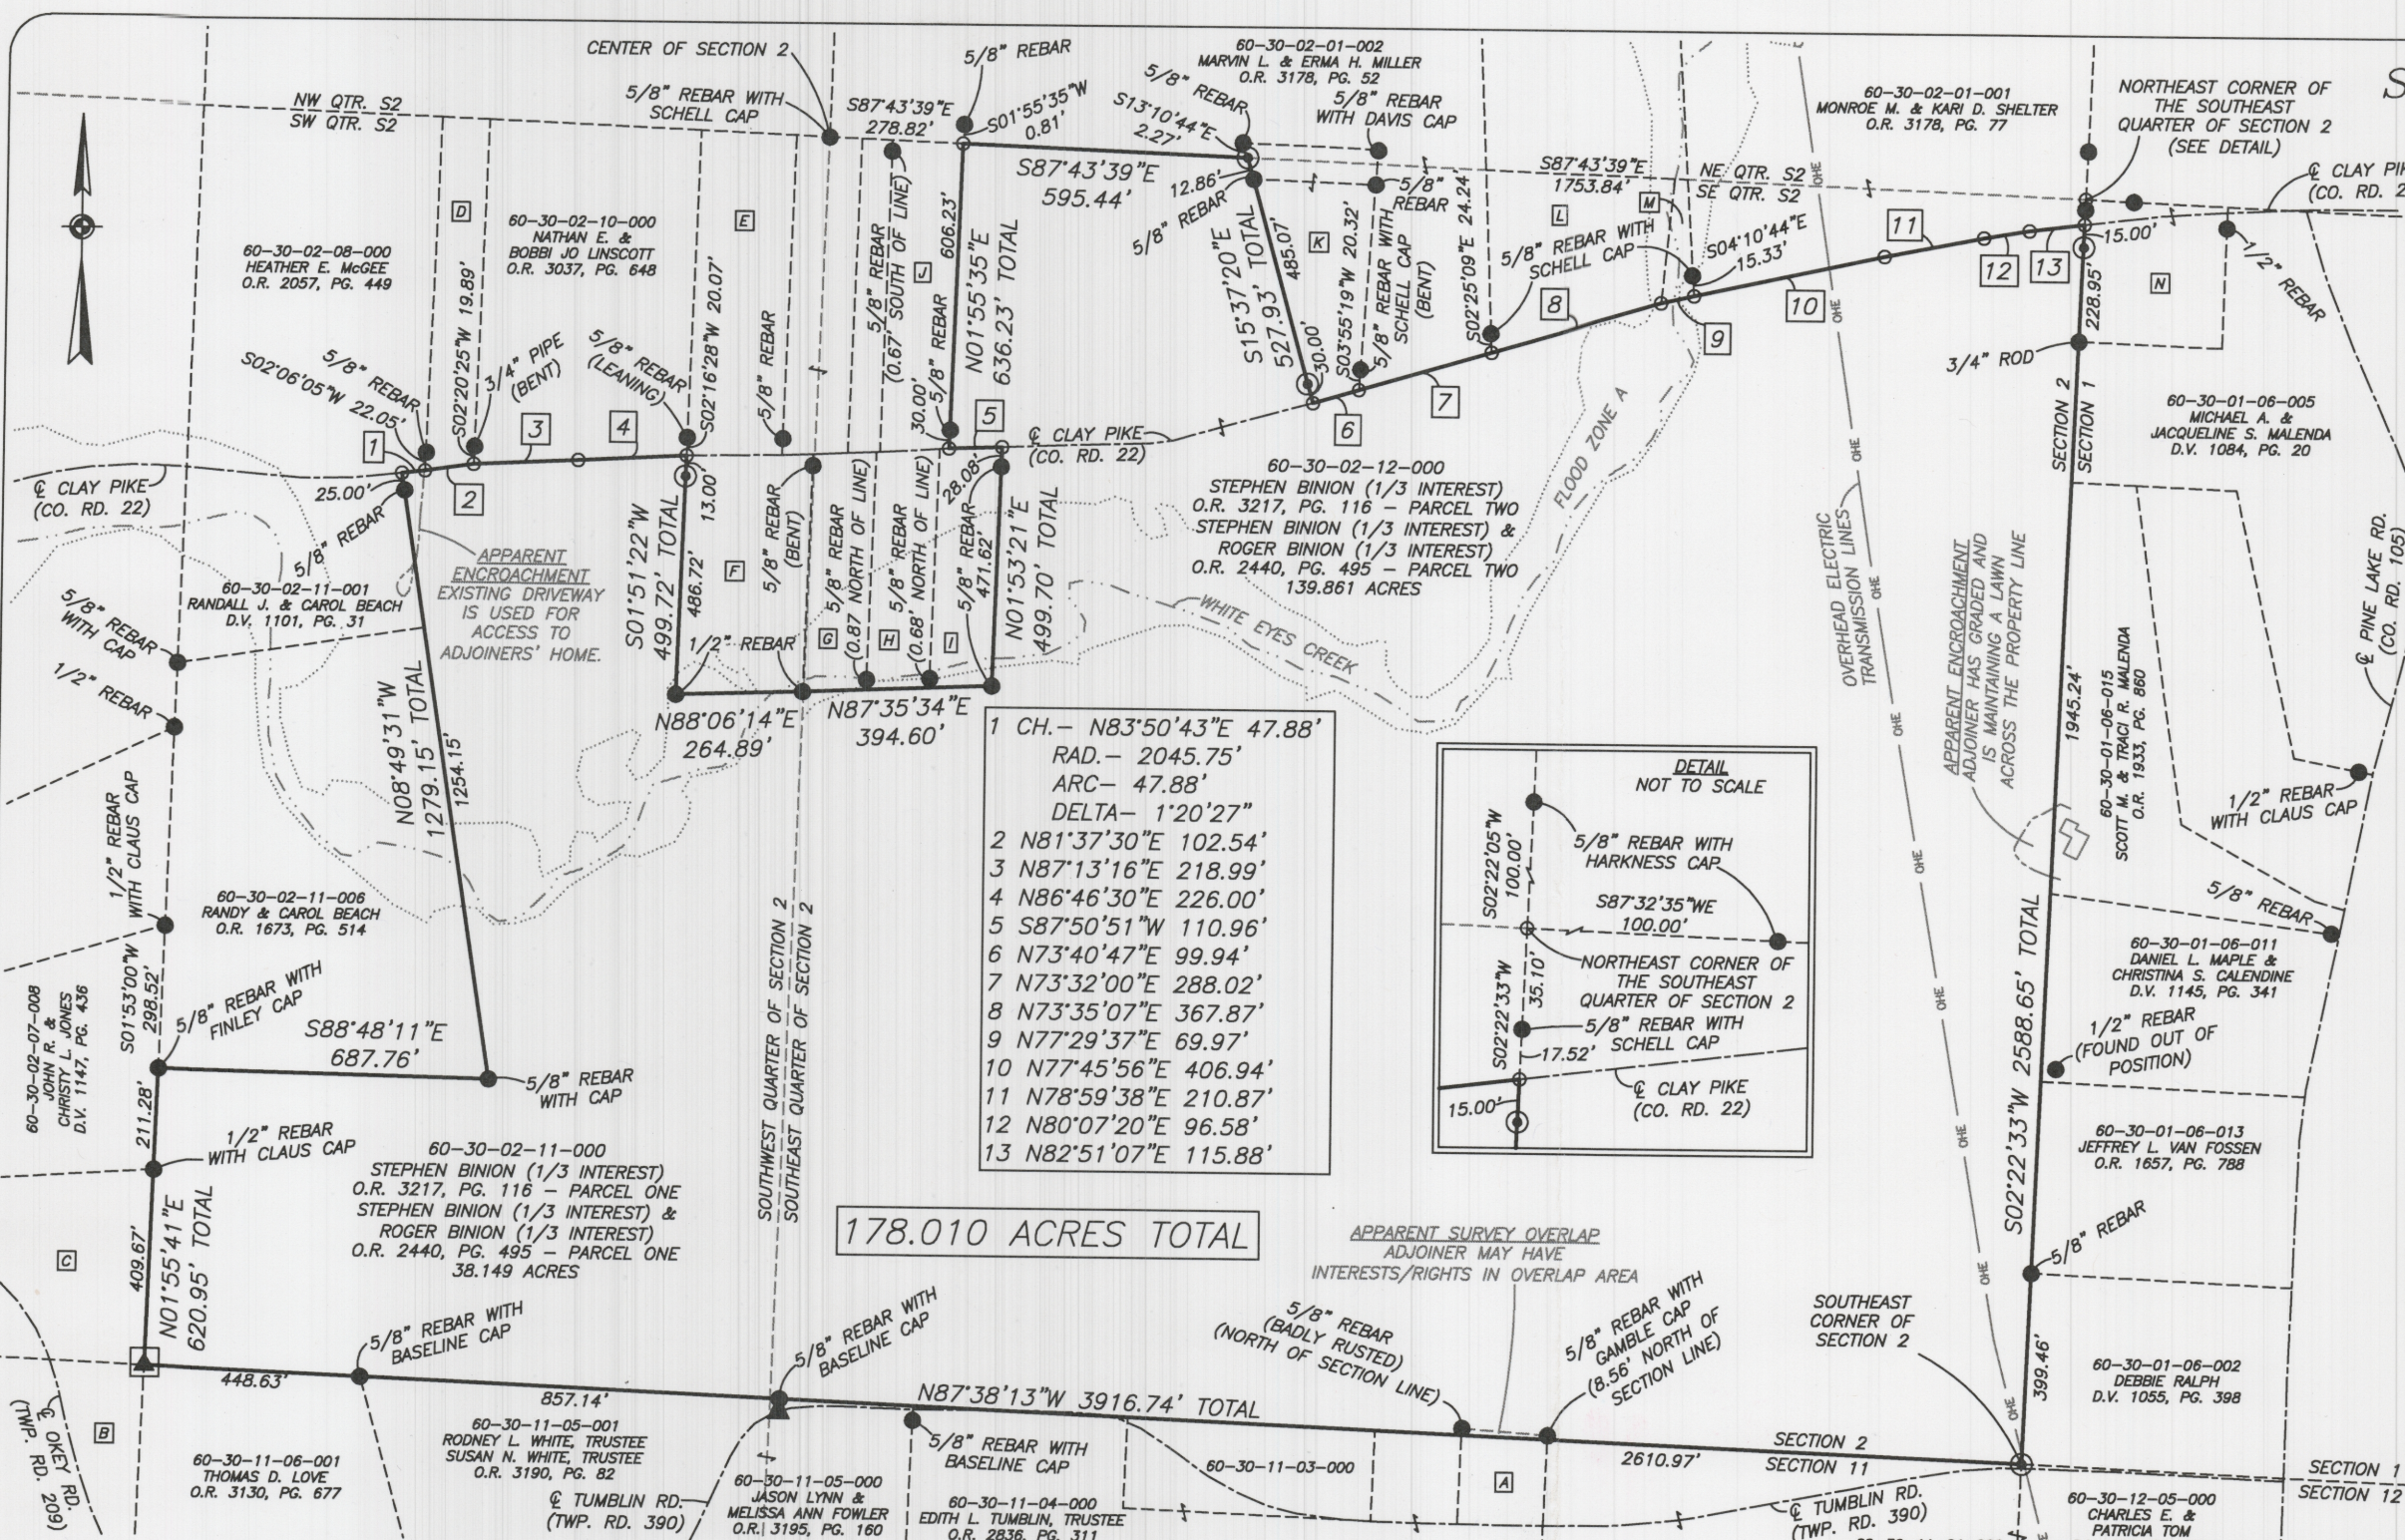

- CH. - N83°50'43"E 47.88'
RAD. - 2045.75'
ARC - 47.88'
DELTA - 1'20'27"
- N81°37'30"E 102.54'
- N87°13'16"E 218.99'
- N86°46'30"E 226.00'
- S87°50'51"W 110.96'
- N73°40'47"E 99.94'
- N73°32'00"E 288.02'
- N73°35'07"E 367.87'
- N77°29'37"E 69.97'
- N77°45'56"E 406.94'
- N78°59'38"E 210.87'
- N80°07'20"E 96.58'
- N82°51'07"E 115.88'

178.010 ACRES TOTAL


APPARENT SURVEY OVERLAP
ADJOINER MAY HAVE
INTERESTS/RIGHTS IN OVERLAP AREA

LEGEND

- EXISTING IRON PIN
- IRON PIN SET (5/8" REBAR W/CAP 30" LONG)
- ANGLE POINTS
- STONE FOUND
- EXISTING MAG SPIKE


NOTE: FLOOD ZONE A (NO BASE FLOOD ELEVATION) IS GRAPHICALLY PLOTTED FOR GENERAL REFERENCE ONLY (FIRM 39119C0340G). THE EXACT LOCATION CAN ONLY BE DETERMINED BY AN ELEVATION CERTIFICATE.

SCALE 1"=400'

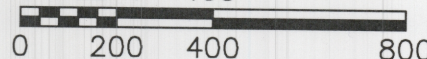

I, JASON LEACHMAN, HEREBY CERTIFY TO THE BEST OF MY KNOWLEDGE AND BELIEF THE ABOVE PLAT AND SURVEY TO BE CORRECT AS PREPARED BY ME, THIS 6TH DAY OF AUGUST, 2024, FROM A FIELD SURVEY COMPLETED THE 31ST DAY OF JULY, 2024.

NOT RECORDABLE
JASON LEACHMAN
PROFESSIONAL SURVEYOR #8536

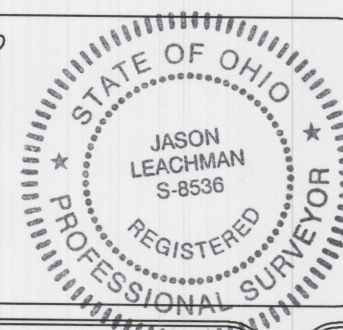

BASELINE SURVEYING, INC.

3010 EAST PIKE, ZANESVILLE, OHIO 43701
phone: 740-453-4850, email: BEI@rohio.com, www.BaselineSurveyingInc.com

DRAWN BY: JWJ	DATE: 08-06-24	SCALE: 1"=400'
CHECKED BY: MDN	JOB NO: 6982	DRAWING NO: Z:\6982\6982.dwg

RESEARCH

DEEDS AS SHOWN
PREVIOUS SURVEY OF TWO 40.909 AC. PARCELS COMPLETED FEB. 27, 2024 BY J. LEACHMAN PS8536.
PREVIOUS SURVEY OF A 0.8024 AC. PARCEL COMPLETED JULY 12, 1982 BY J.L. GAMBLE PS5737.
PREVIOUS SURVEY OF A 12 PARCELS COMPLETED JULY 18, 1991 BY R.W. CLAUS PS6456.
PREVIOUS SURVEY OF A 5.012 AC. & A 5.006 AC. PARCEL COMPLETED MARCH 25, 2004 BY R.W. CLAUS PS6456.
PREVIOUS SURVEY OF A 152.21 AC. & 187.31 AC. PARCEL COMPLETED FEB. 7, 2008 BY C.R. HARKNESS PS6885.
PREVIOUS SURVEY OF A 96.578 AC. & 64.775 AC. TRACTS COMPLETED SEPT. 2023 BY R.C. SCHILL PS7231.
PREVIOUS SURVEY OF A 5.00± AC. & 0.19± AC. TRACTS COMPLETED MAY 10, 2002 BY D.R. DAVIS PS7972.
PREVIOUS SURVEY OF A 5.00± AC. PARCEL COMPLETED NOV. 19, 1997 BY T.J. FINLEY PS7222.
PREVIOUS SURVEY OF A 2.00± AC. PARCEL COMPLETED JULY 5, 2000 BY T.J. FINLEY PS7222.
PREVIOUS SURVEY OF 12 PARCELS COMPLETED NOV. 30, 1995 BY C.W. CLAUS PS6456.
PREVIOUS SURVEY OF A 4.46± AC. AND 0.14± AC. TRACTS COMPLETED MAY 10, 2002 BY D.R. DAVIS PS7972.
PREVIOUS SURVEY OF A 3.976± AC. PARCEL COMPLETED APRIL 28, 1994 BY T.J. FINLEY PS7222.
PREVIOUS SURVEY OF A 12.385± AC. PARCEL COMPLETED MARCH 14, 1996 BY T.J. FINLEY PS7222.
PREVIOUS SURVEY OF A 2.01 AC. PARCEL COMPLETED JAN. 30, 2001 BY L.P. DINAN PS5451.
PREVIOUS SURVEY OF A 1.49 AC. PARCEL COMPLETED JAN. 18, 2000 BY L.P. DINAN PS5451.
PREVIOUS SURVEY OF A 1.52 AC. PARCEL COMPLETED JAN. 18, 2000 BY L.P. DINAN PS5451.
PREVIOUS SURVEY OF A 2.18 AC. PARCEL COMPLETED FEB. 8, 2002 BY L.P. DINAN PS5451.
PREVIOUS SURVEY OF A 6.95± AC. & 0.18± AC. TRACTS COMPLETED MAY 10, 2002 BY D.R. DAVIS PS7972.
PREVIOUS SURVEY OF A 3.00 AC. PARCEL COMPLETED SEPT. 28, 1996 BY S.B. WALTON PS7675.
PREVIOUS SURVEY OF A 3.03 AC. PARCEL COMPLETED AUG. 11, 1999 BY L.P. DINAN PS5451.
PREVIOUS SURVEY OF A 2.00± AC. AND 0.09± AC. TRACTS COMPLETED MAY 10, 2002 BY D.R. DAVIS PS7972.
MUSKINGUM COUNTY GIS