

DESCRIPTION APPROVED By: *[Signature]* 4/16/16

SITUATED IN
The State of Ohio, County of Muskingum
Township of Salt Creek and being part of Section 15,
T13, R12, of Congress Lands East of the Scioto River.

BASIS OF BEARING
Bearings are based on State Plane Grid Coordinates,
NAD83, Ohio South, per GPS Observation.


LEGEND

- Iron Pin Set, 5/8" rebar
- Iron Pin Found
- Axle Found
- Property Hook
- ⊠ Stone Found
- Pipe Found
- △ Spike Set

REFERENCES

- * As Noted on Plat
www.muskingumcountyauditor.org
- www.mnceo.org
- <http://recorder.muskingumcounty.org>

LINE	BEARING	DISTANCE
L1	N 23°48'02" E	19.42'
L2	N 77°04'49" W	19.34'
L3	N 09°43'19" E	19.61'
L4	N 06°48'33" E	18.24'
L5	S 32°06'53" W	8.66'
L6	N 88°28'21" W	12.98'
L7	N 22°29'33" W	23.96'
L8	N 20°29'19" E	58.46'
L9	N 00°45'01" E	69.01'
L10	N 24°26'38" E	14.37'
L11	N 34°11'30" E	17.12'
L12	N 03°07'36" E	24.03'
L13	N 41°11'09" W	3.68'
L14	N 01°36'08" E	24.75'
L15	N 21°09'41" E	5.75'
L16	N 16°32'56" W	31.58'
L17	N 17°39'00" E	11.98'
L18	N 16°21'54" W	45.43'
L19	N 36°44'26" W	15.33'
L20	N 21°21'16" W	24.70'
L21	N 40°39'02" W	43.55'
L22	N 06°36'48" E	12.02'
L23	N 19°07'31" W	45.41'
L24	N 48°21'59" W	12.50'
L25	N 00°56'21" W	10.55'
L26	N 28°18'03" E	12.77'
L27	N 13°19'56" W	21.98'
L28	N 06°49'45" W	11.36'
L29	N 77°23'14" W	8.95'
L30	N 42°56'39" W	61.10'
L31	N 02°33'50" E	29.70'
L32	N 32°49'43" W	16.34'
L33	N 77°37'09" W	37.18'
L34	N 25°14'26" W	34.27'
L35	N 44°03'17" W	94.89'
L36	N 34°33'38" W	130.68'
L37	N 34°33'38" E	130.68'
L38	N 44°03'17" E	94.89'
L39	S 25°14'26" E	34.27'
L40	S 77°37'09" E	37.18'
L41	S 32°49'43" E	16.34'
L42	S 02°33'50" W	29.70'
L43	S 42°56'39" E	61.10'
L44	S 77°23'14" E	8.95'
L45	S 06°49'45" E	11.36'
L46	S 13°19'56" E	21.98'
L47	S 28°18'03" W	12.77'
L48	S 06°36'48" W	12.02'
L49	S 00°56'21" E	10.55'
L50	S 48°21'59" E	12.50'
L51	S 19°07'31" E	45.41'
L52	S 06°36'48" W	12.02'
L53	S 40°39'02" E	43.55'
L54	S 21°21'16" E	24.70'
L55	S 36°44'26" E	15.33'
L56	S 16°21'54" E	45.43'
L57	S 17°39'00" W	11.98'
L58	S 16°32'56" E	31.58'
L59	S 21°09'41" W	5.75'
L60	S 01°36'08" W	24.75'
L61	S 41°11'09" E	3.68'
L62	S 03°07'36" W	24.03'
L63	S 34°11'30" W	17.12'
L64	S 24°26'38" W	14.37'
L65	S 00°45'01" W	69.01'
L66	S 20°29'19" W	58.46'
L67	S 22°29'33" E	23.96'
L68	S 88°28'21" E	12.98'
L69	N 32°06'53" E	19.20'
L70	S 56°31'41" E	8.66'
L71	S 06°48'33" W	18.24'
L72	S 09°43'19" W	19.61'
L73	S 77°04'49" E	19.34'
L74	S 23°48'02" W	19.42'
L75	S 20°27'23" W	48.31'
L76	S 47°47'25" W	263.40'
L77	S 60°13'32" W	299.70'
L78	S 69°58'21" W	206.33'
L79	N 86°25'25" W	80.20'
L80	S 74°42'57" W	215.87'
L81	S 86°12'14" W	132.23'
L82	S 77°34'27" W	195.86'
L83	S 77°34'27" W	30.82'
L84	S 63°02'28" W	81.38'
L85	S 88°53'54" W	65.05'
L86	N 64°03'28" W	51.46'
L87	N 32°41'58" W	240.76'
L88	N 52°24'48" W	119.95'
L89	N 31°48'51" W	79.47'
L90	N 01°15'58" W	113.21'
L91	N 33°02'25" W	183.50'
L92	N 84°51'08" W	69.69'
L93	S 57°01'50" W	137.89'
L94	N 64°24'56" W	114.39'
L95	N 37°32'45" W	75.98'

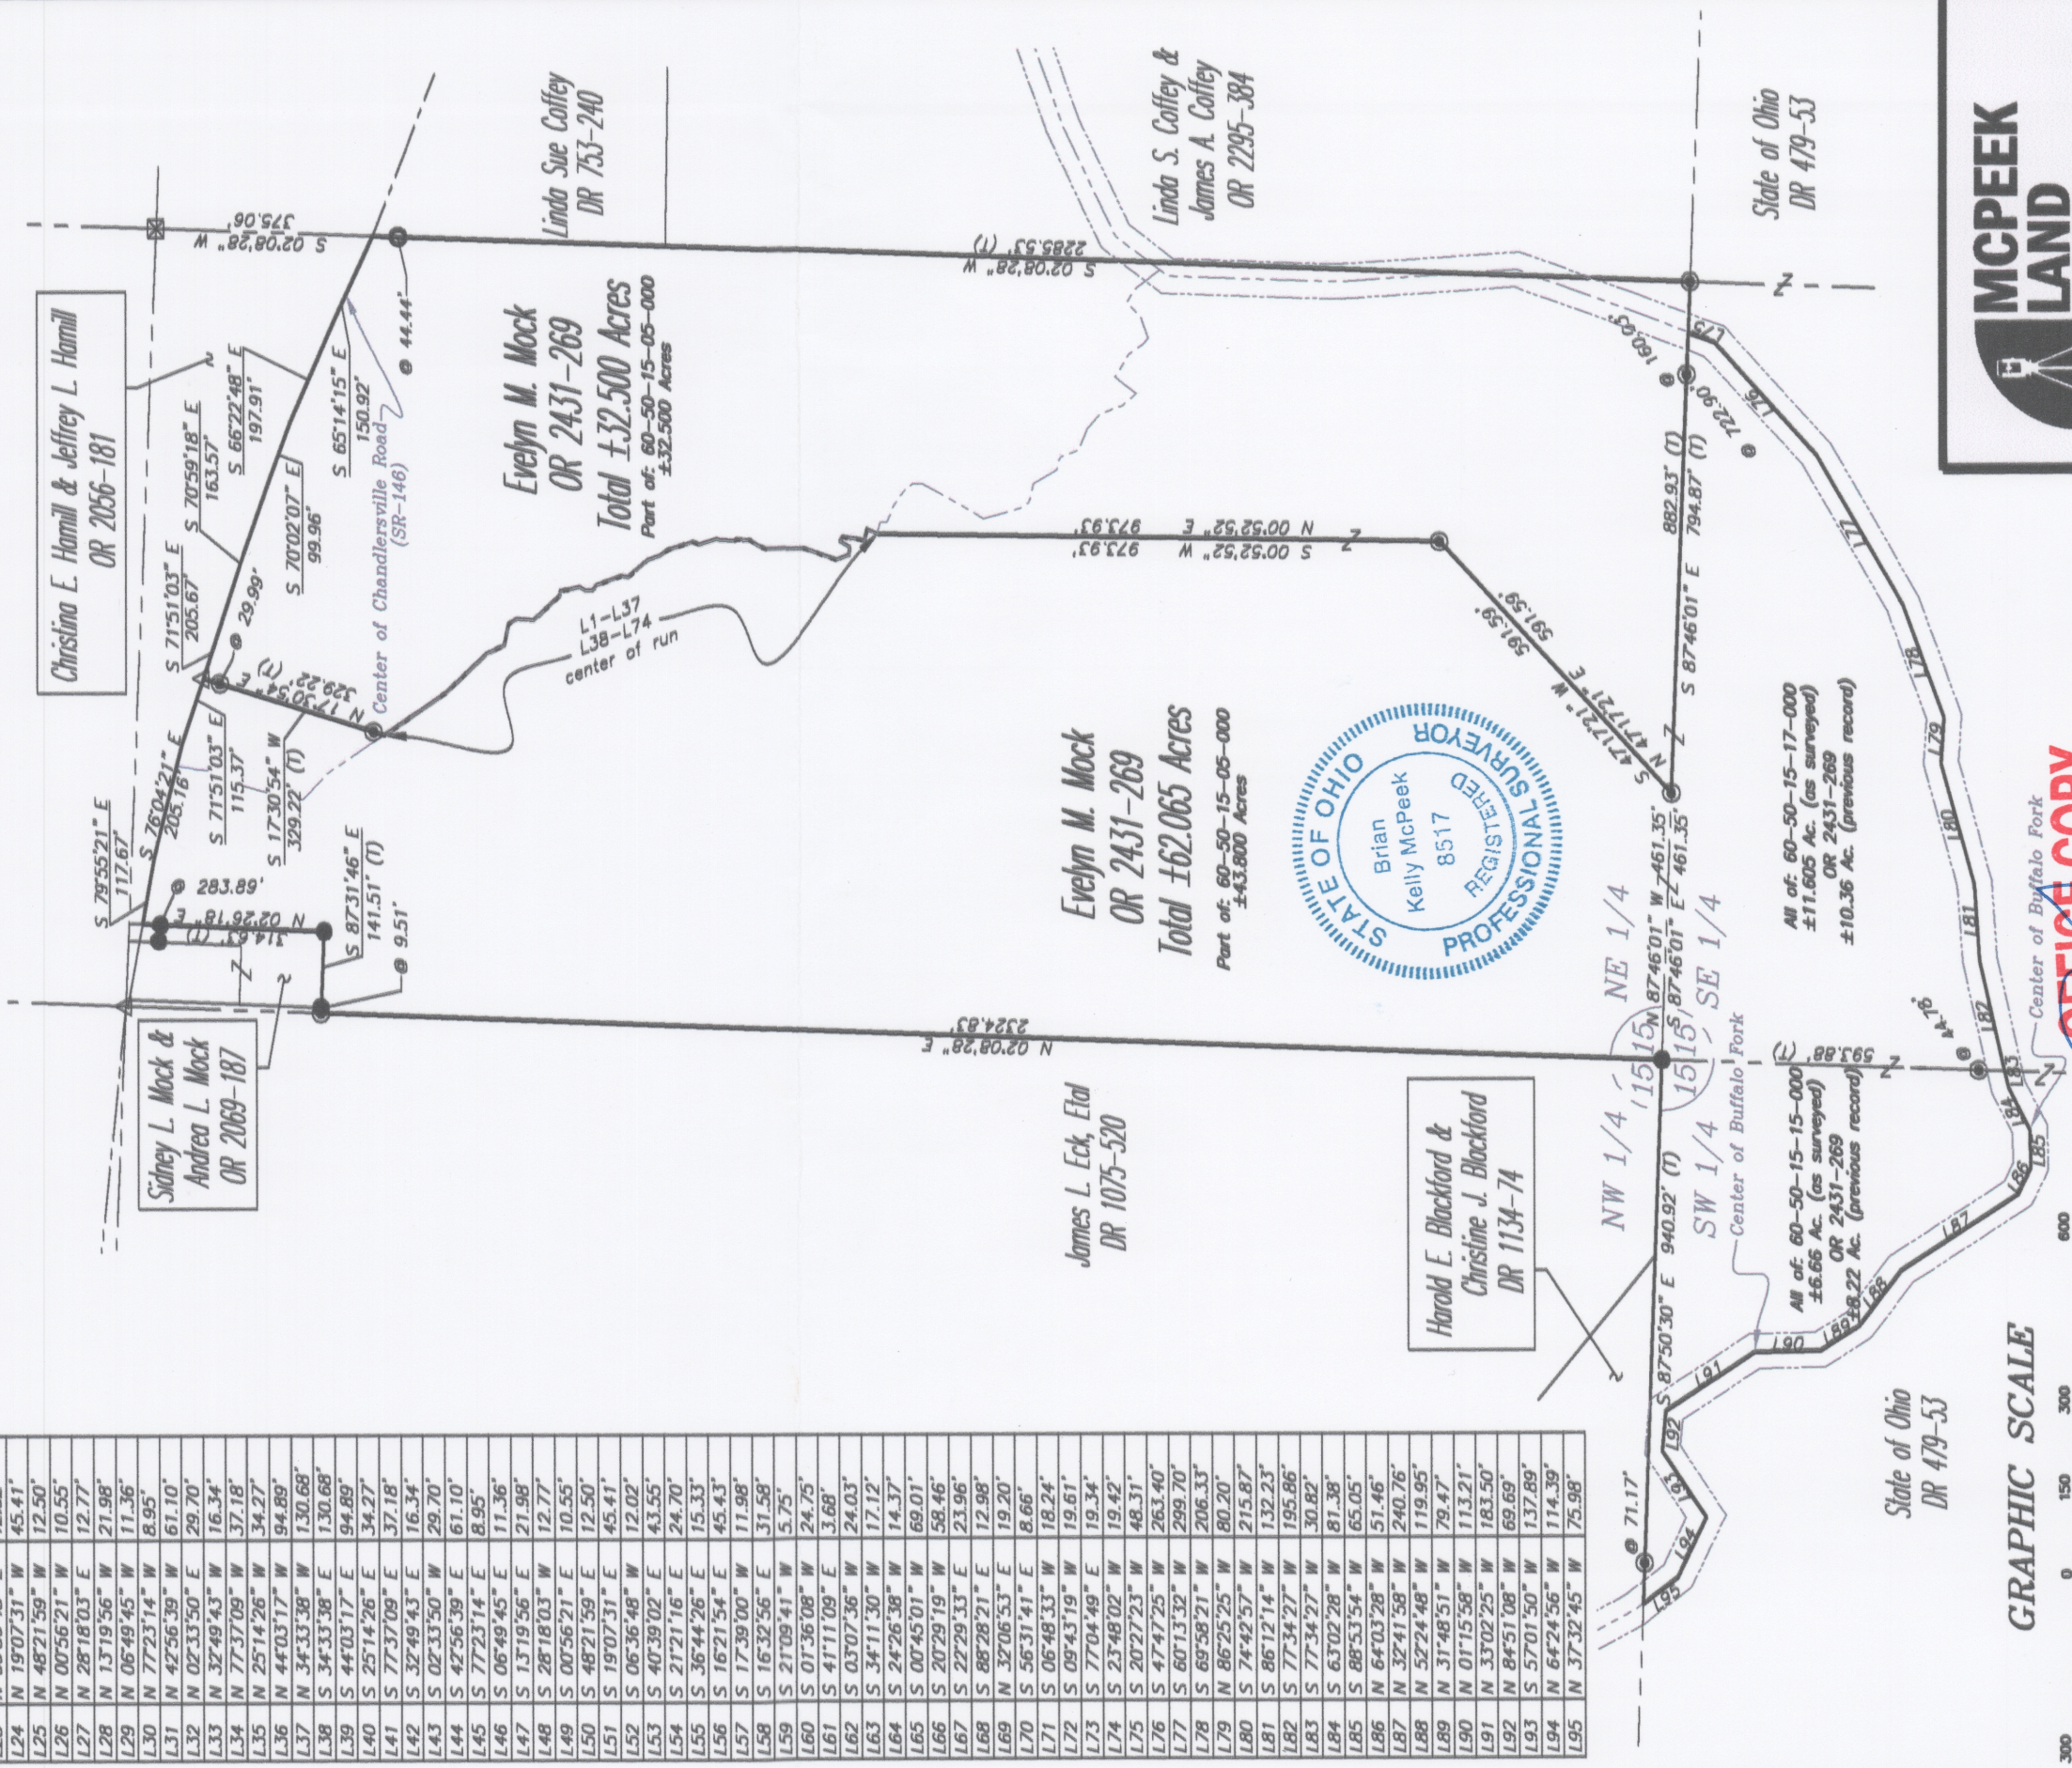

MCPEEK LAND SURVEYING LLC
www.mcpeeklandsurveying.com
email: brian@mcpeeklandsurveying.com
340 Robin Hood Ln., Zanesville, Oh 43701 • 740.704.6073

OFFICE COPY
NOT RECORDABLE
Date: 5/2/16
Reg. Surveyor No. 8517

