

LINE TABLE

LINE	BEARING	DISTANCE
L1	N 23°48'02" E	19.42'
L2	N 77°04'49" W	19.34'
L3	N 09°43'19" E	19.61'
L4	N 06°48'33" E	18.24'
L5	N 56°31'41" W	8.66'
L6	S 32°06'53" W	19.20'
L7	N 88°28'21" W	12.98'
L8	N 22°29'33" W	23.96'
L9	N 20°29'19" E	58.46'
L10	N 00°45'01" E	69.01'
L11	N 24°26'38" E	14.37'
L12	N 34°11'30" E	17.12'
L13	N 03°07'36" E	24.03'
L14	N 41°11'09" W	3.68'
L15	N 01°36'08" E	24.75'
L16	N 21°09'41" E	5.75'
L17	N 16°32'56" W	31.58'
L18	N 17°39'00" E	11.98'
L19	N 16°21'54" W	45.43'
L20	N 36°44'26" W	15.33'
L21	N 21°21'16" W	24.70'
L22	N 40°39'02" W	43.55'
L23	N 06°36'48" E	12.02'
L24	N 19°07'31" W	45.41'
L25	N 48°21'59" W	12.50'
L26	N 00°56'21" W	10.55'
L27	N 28°18'03" E	12.77'
L28	N 13°19'56" W	21.98'
L29	N 06°49'45" W	11.36'
L30	N 77°23'14" W	8.95'
L31	N 42°56'39" W	61.10'
L32	N 02°33'50" E	29.70'
L33	N 32°49'43" W	16.34'
L34	N 77°37'09" W	37.18'
L35	N 25°14'26" W	34.27'
L36	N 44°03'17" W	94.89'
L37	N 34°33'38" W	130.68'
L38	S 34°33'38" E	130.68'
L39	S 44°03'17" E	94.89'
L40	S 25°14'26" E	34.27'
L41	S 77°37'09" E	37.18'
L42	S 32°49'43" E	16.34'
L43	S 02°33'50" W	29.70'
L44	S 42°56'39" E	61.10'
L45	S 77°23'14" E	8.95'
L46	S 06°49'45" E	11.36'
L47	S 13°19'56" E	21.98'
L48	S 28°18'03" W	12.77'
L49	S 00°56'21" E	10.55'
L50	S 48°21'59" E	12.50'
L51	S 19°07'31" E	45.41'
L52	S 06°36'48" W	12.02'
L53	S 40°39'02" E	43.55'
L54	S 21°21'16" E	24.70'
L55	S 36°44'26" E	15.33'
L56	S 16°21'54" E	45.43'
L57	S 17°39'00" W	11.98'
L58	S 16°32'56" E	31.58'
L59	S 21°09'41" W	5.75'
L60	S 01°36'08" W	24.75'
L61	S 41°11'09" E	3.68'
L62	S 03°07'36" W	24.03'
L63	S 34°11'30" W	17.12'
L64	S 24°26'38" W	14.37'
L65	S 00°45'01" W	69.01'
L66	S 20°29'19" W	58.46'
L67	S 22°29'33" E	23.96'
L68	S 88°28'21" E	12.98'
L69	N 32°06'53" E	19.20'
L70	S 56°31'41" E	8.66'
L71	S 06°48'33" W	18.24'
L72	S 09°43'19" W	19.61'
L73	S 77°04'49" E	19.34'
L74	S 23°48'02" W	19.42'
L75	S 20°27'23" W	48.31'
L76	S 47°47'25" W	263.40'
L77	S 60°13'32" W	299.70'
L78	S 69°58'21" W	206.33'
L79	N 86°25'25" W	80.20'
L80	S 74°42'57" W	215.87'
L81	S 86°12'14" W	132.23'
L82	S 77°34'27" W	195.86'
L83	S 77°34'27" W	30.82'
L84	S 63°02'28" W	81.38'
L85	S 88°53'54" W	65.05'
L86	N 64°03'28" W	51.46'
L87	N 32°41'58" W	240.76'
L88	N 52°24'48" W	119.95'
L89	N 31°48'51" W	79.47'
L90	N 01°15'58" W	113.21'
L91	N 33°02'25" W	183.50'
L92	N 84°51'08" W	69.69'
L93	S 57°01'50" W	137.89'
L94	N 64°24'56" W	114.39'
L95	N 37°32'45" W	75.98'

SITUATED IN

The State of Ohio, County of Muskingum
Township of Salt Creek and being part of Section 15,
T13, R12, of Congress Lands East of the Scioto River.

BASIS OF BEARING


Bearings are based on State Plane Grid Coordinates,
NAD83, Ohio South, per GPS Observation.

LEGEND

- Iron Pin Set, 5/8" rebar
- Iron Pin Found
- Axle Found
- Property Hook
- ⊠ Stone Found
- Pipe Found
- △ Spike Set

REFERENCES

- * As Noted on Plat
www.muskingumcountyauditor.org
www.mnceo.org
http://recorder.muskingumcounty.org

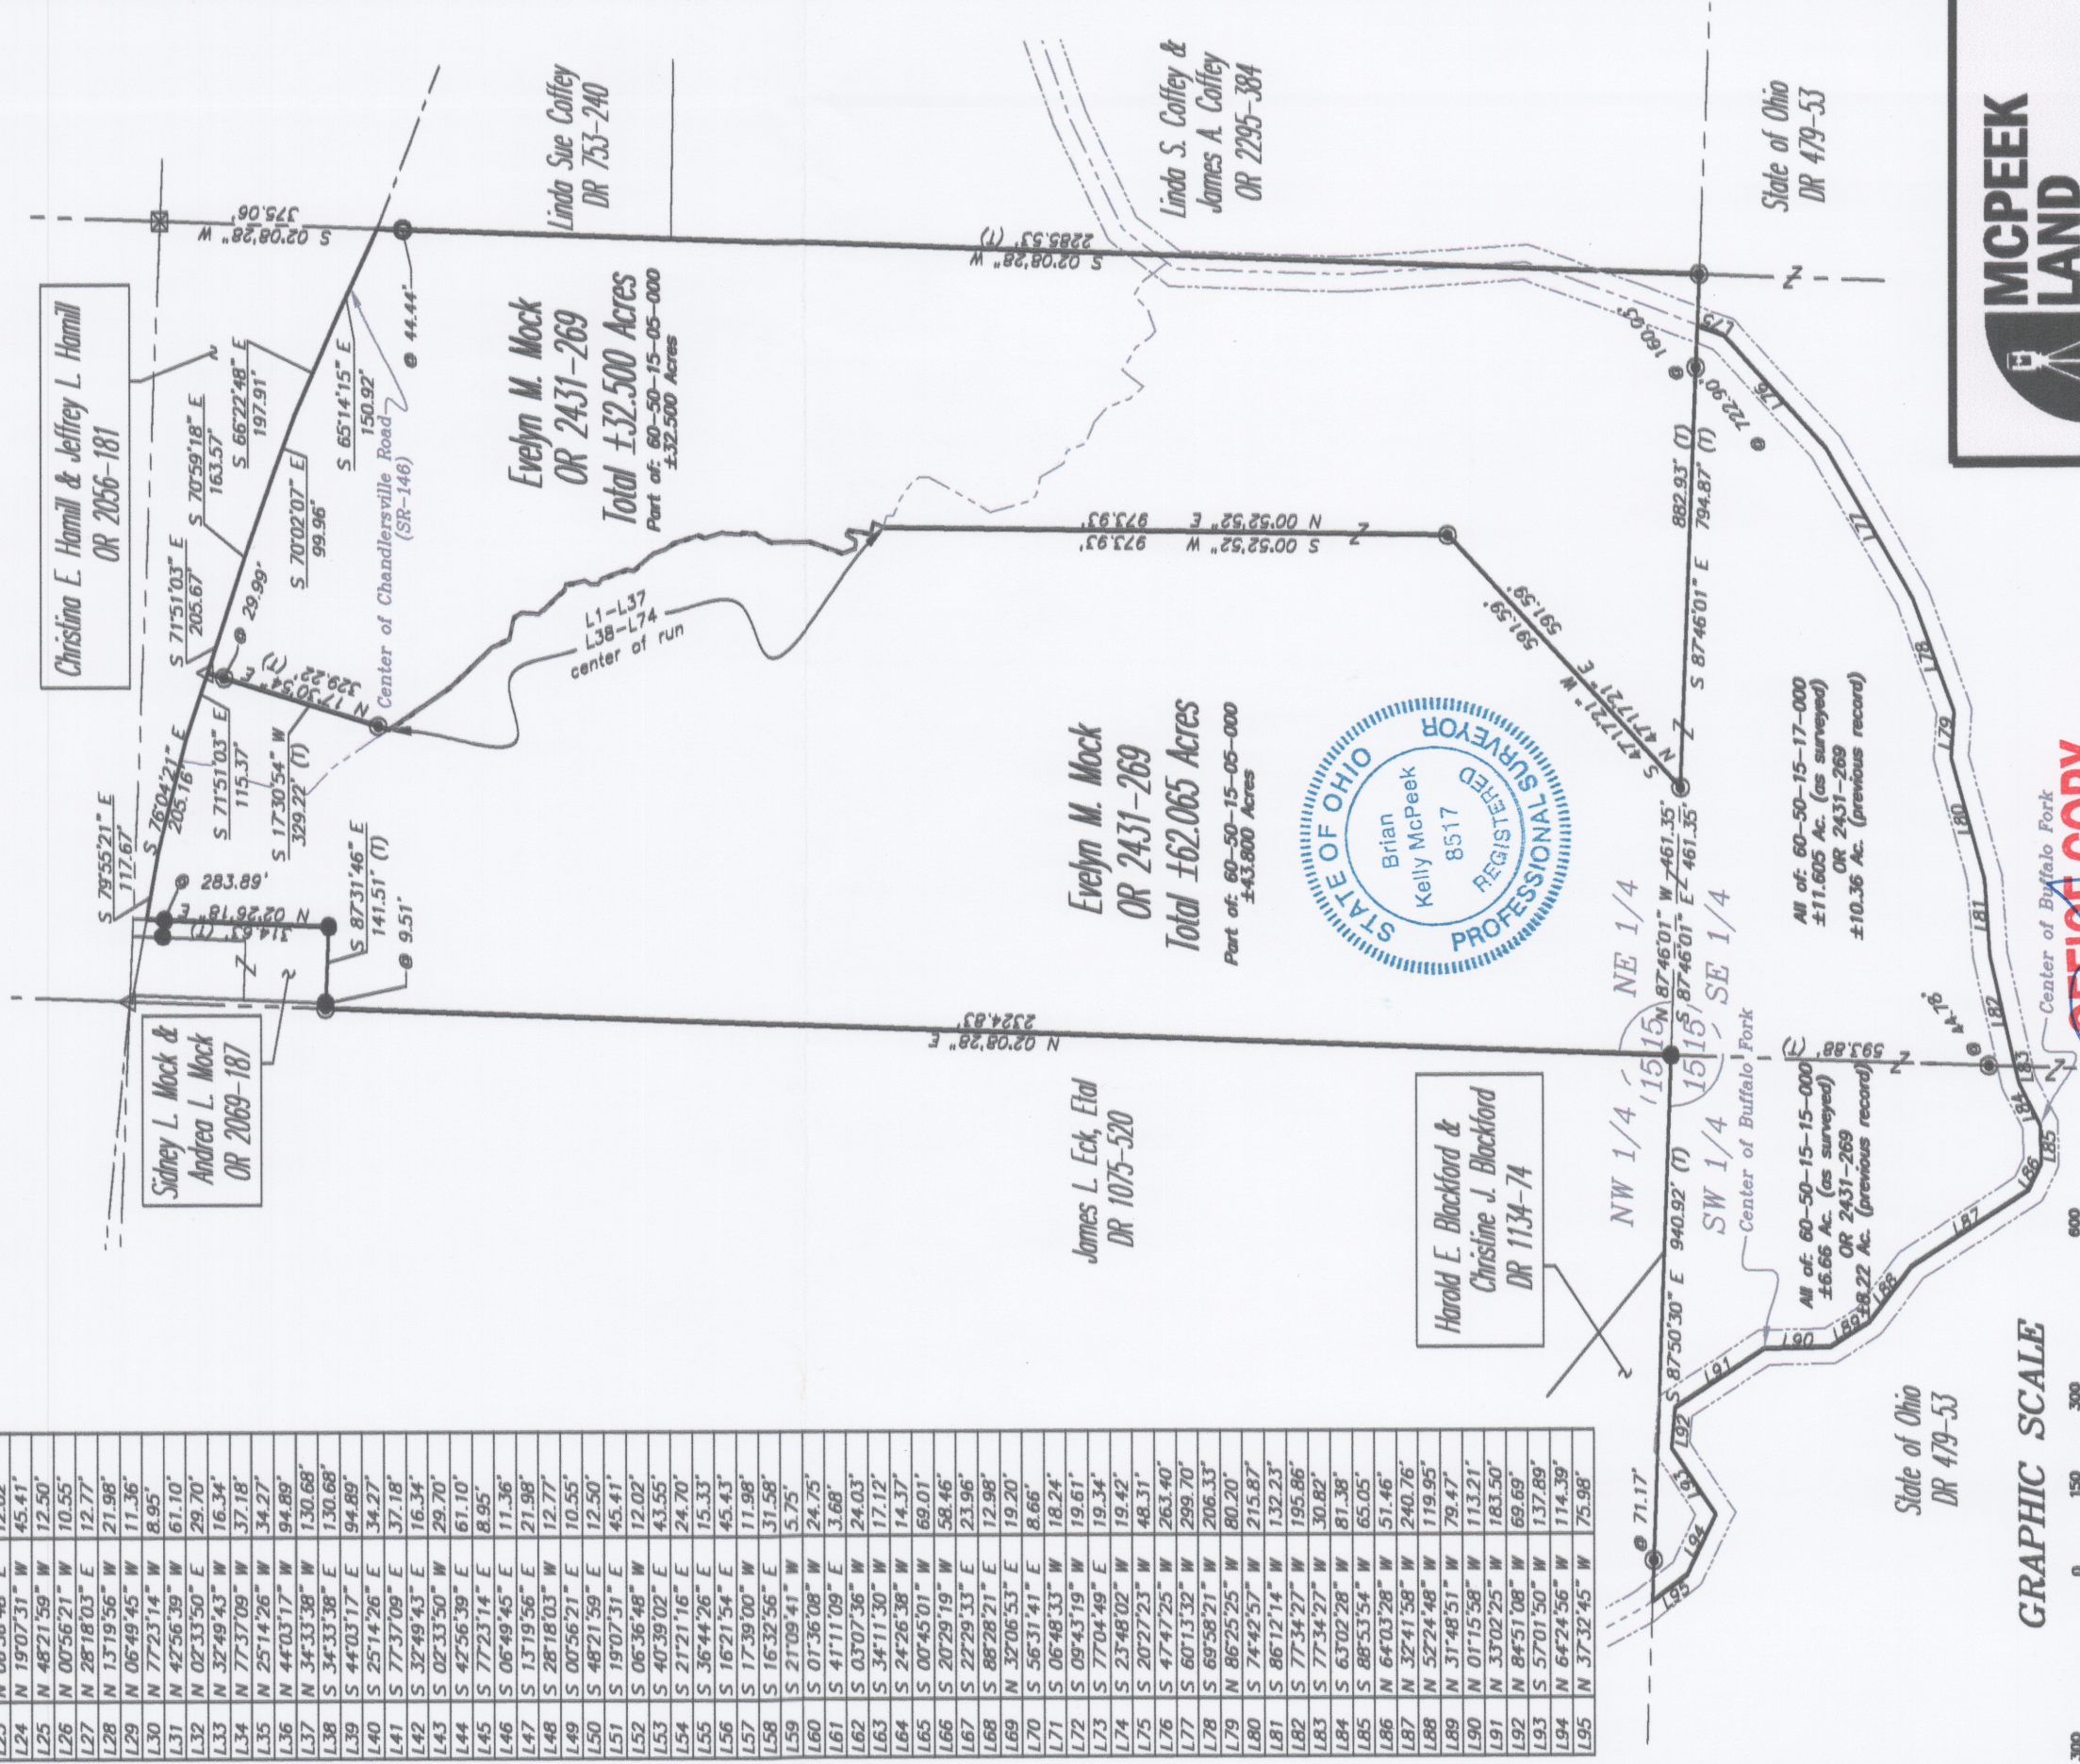

GRAPHIC SCALE



1 inch = 300 ft.

MCPEEK LAND SURVEYING LLC

www.mcpeeklandsurveying.com
email: brian@mcpeeklandsurveying.com
140 Robin Hood Ln., Zanesville, Oh 43701 * 740.704.6073

OFFICE COPY
NOT RECORDABLE
Date: 5/2/16
Reg. Surveyor No. 8517