



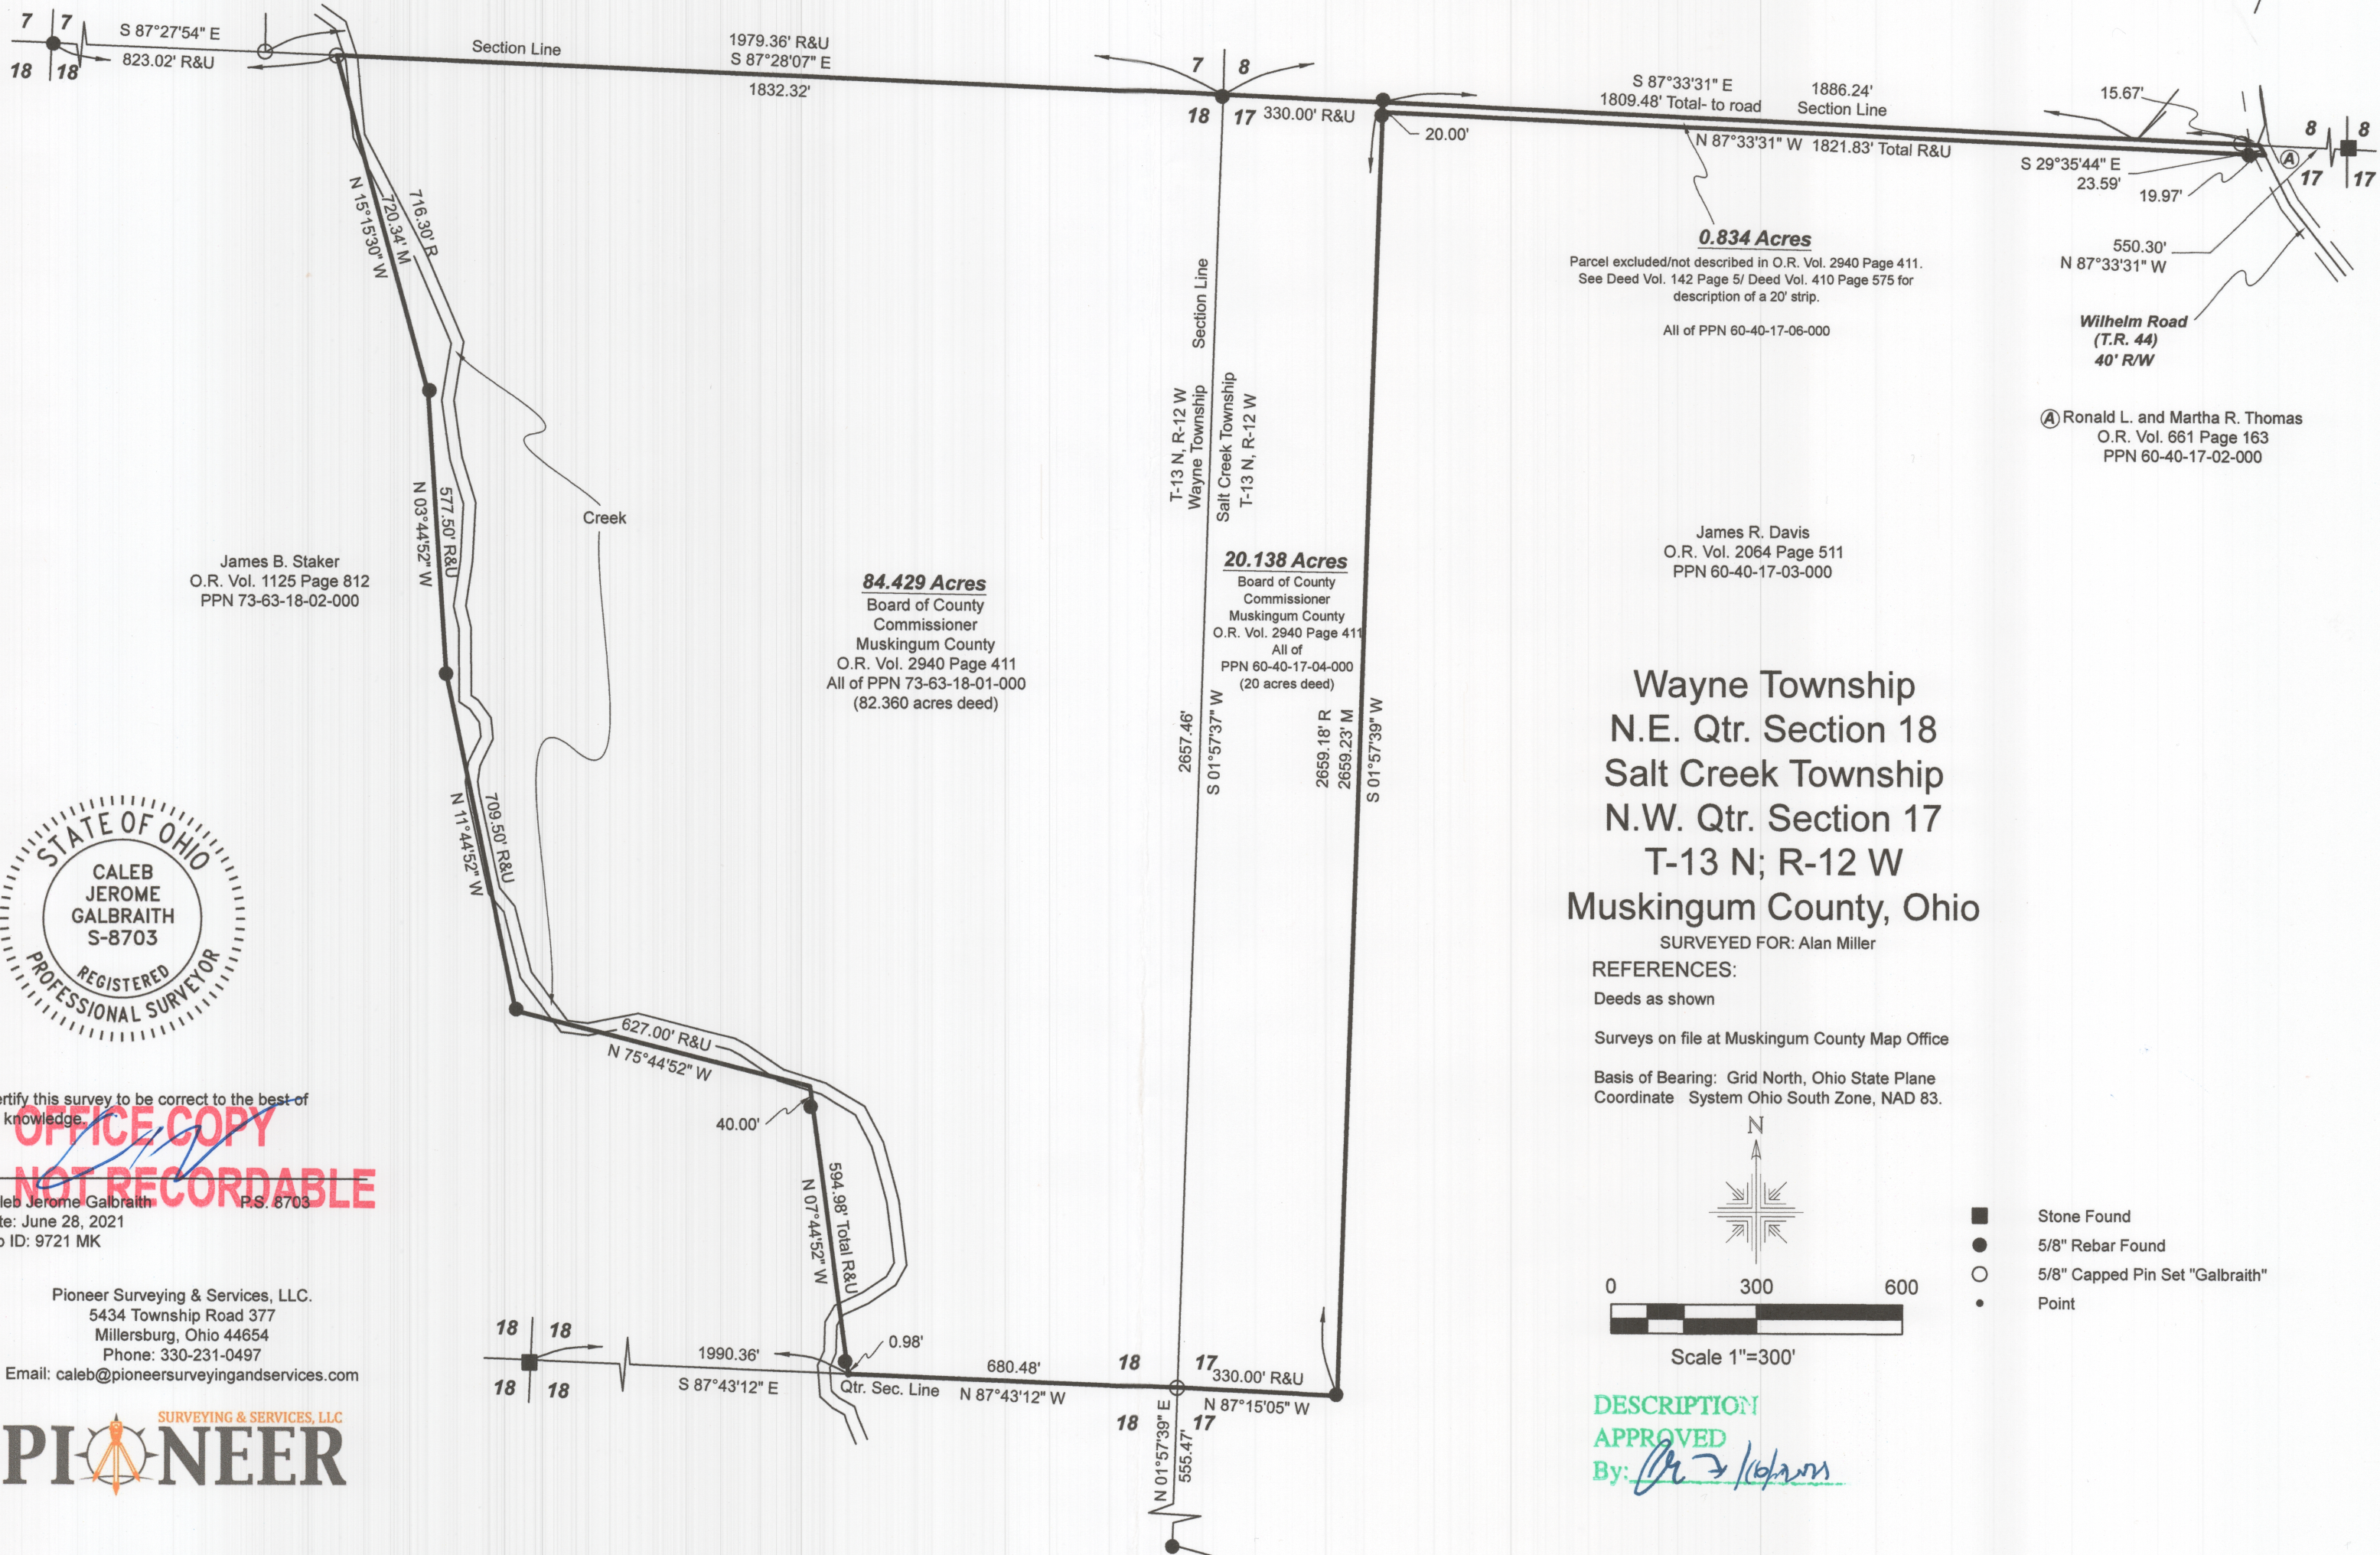

I certify this survey to be correct to the best of my knowledge.


Caleb Jerome Galbraith, P.S. 8703
Date: June 28, 2021
Job ID: 9721 MK

Pioneer Surveying & Services, LLC.
5434 Township Road 377
Millersburg, Ohio 44654
Phone: 330-231-0497
Email: caleb@pioneersurveyingandservices.com

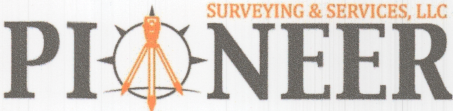

Wayne Township
N.E. Qtr. Section 18
Salt Creek Township
N.W. Qtr. Section 17
T-13 N; R-12 W
Muskingum County, Ohio

SURVEYED FOR: Alan Miller
REFERENCES:
Deeds as shown
Surveys on file at Muskingum County Map Office
Basis of Bearing: Grid North, Ohio State Plane
Coordinate System Ohio South Zone, NAD 83.

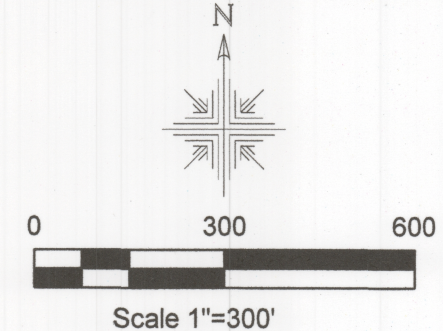

DESCRIPTION
APPROVED
By: [Signature] 7/16/2021

- Stone Found
- 5/8" Rebar Found
- 5/8" Capped Pin Set "Galbraith"
- Point