


60-90-36-24000 C

IRON PIN FOUND LOCATING THE  
NORTHWEST CORNER OF THE  
NORTHEAST QUARTER OF SEC. NO. 36


WILLIAM J. COSTELLO  
2700 AC.  
2772/915

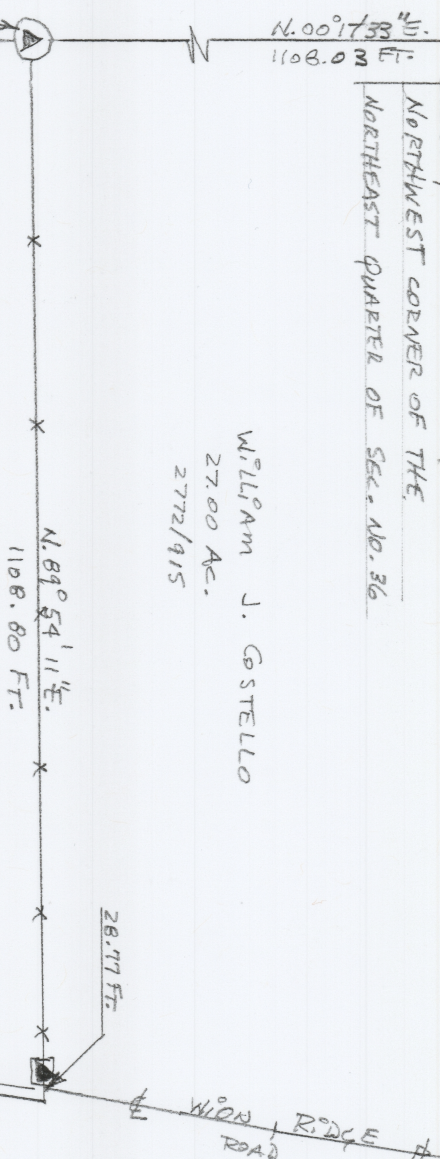

TOTAL ACRES = 32.630

| ACREAGE BREAKDOWN      |            |  |  |
|------------------------|------------|--|--|
| ALL - 60-90-36-24000   | 30.710 AC. |  |  |
| TABT - 60-90-36-19-000 | 1.826 AC.  |  |  |
| TABT - 60-90-36-17-000 | 0.094 AC.  |  |  |

DIANNA HAMILTON  
84.81 AC.  
2342/941

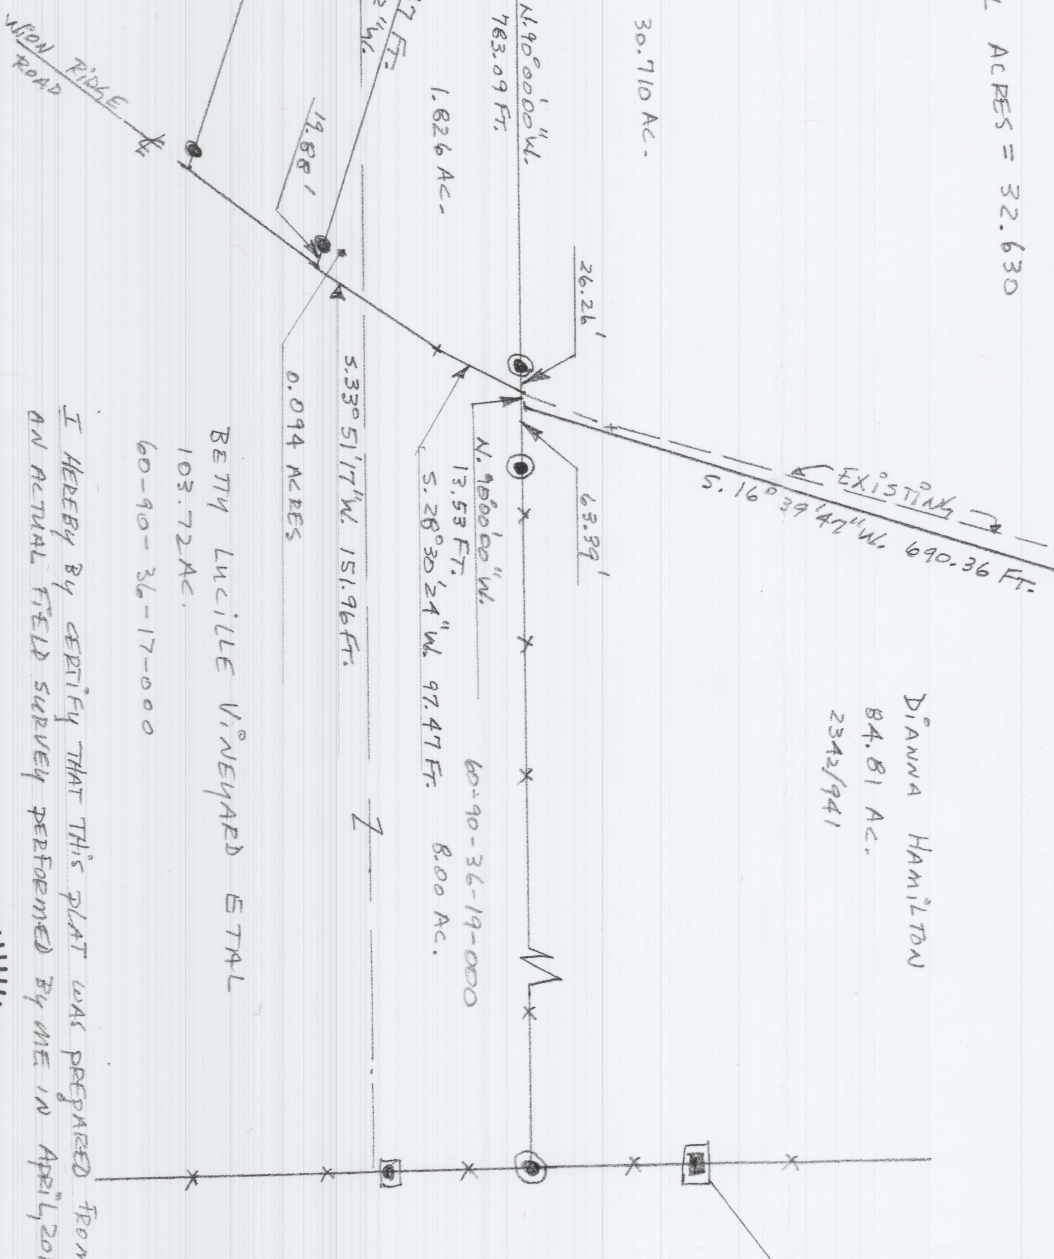

CORNER STONE FOUND  
LOCATING THE SW 1/4 OF  
THE NW 1/4 OF SEC. NO. 36

IRON PIN FOUND LOCATING  
THE SEC. OF THE NW 1/4  
OF SECTION NO. 36

## LEGEND

### CORNER STONES

5/8" IRON PIN FOUND CAPPED "C. B. HARKNESS 6085" DATA REFERENCES

5/8" IRON PIN FOUND CAPPED "KNISLEY 7231" TAX MAPS, DEEDS OF RECORDED PLATS

5/8" IRON PIN FOUND CAPPED "BASELINE" 863/302 2342/941

P.S. 6023/P.S. 8536 2772/915

1/2" IRON PIN FOUND

5/8" IRON PIN SET

3/4" IRON PIPES SET CAPPED "J.G. 6410" PLAT BY DIAMH OF 2863 AC. DATED 10/15/08

5/8" IRON PIN FOUND CAPPED "DIAMH 6451" PLAT BY MIREK OF 74306 AC. DATED 4/5/17

EXISTING FENCE LINE PLAT BY KNISLEY OF TRACTS DATED 2/2/2015.

THE BEARINGS FOR THIS SURVEY ARE FOR

ANGLE CALCULATIONS ONLY AND ARE

BASED ON THE WEST LINE OF THE

NORTHEAST QUARTER OF SECTION NO. 36

AS AN ASSUMED BEARING OF S.00°17'33"W.

## DESCRIPTION

APPROVED BY: *[Signature]*

2/2/2015



I HEREBY CERTIFY THAT THIS PLAT WAS PREPARED FROM AN ACTUAL FIELD SURVEY PERFORMED BY ME IN APRIL, 2015

BETTY LUCILLE VINEYARD ETAL

103.72 AC.

60-90-36-17-000

BEING A PARCEL OF LAND LOCATED IN

SECTION NO. 36, TOWNSHIP 13, RANGE 12, SALT

CREEK TOWNSHIP, MUSKINGUM COUNTY, OHIO

BEING A PART OF THE BETTY LUCILLE

VINEYARD ETAL PROPERTY

REFERENCE - 2021/659

CONTAINING - 32.630 ACRES

SCALE: 1"=40' = 200 FEET

DATE - APRIL, 2019

DRAWN BY - D.S. EPPLEY