L. PETER DINAN & ASSOCIATES
27 SOUTH SIXTH STREET
ZANESVILLE, OHIO

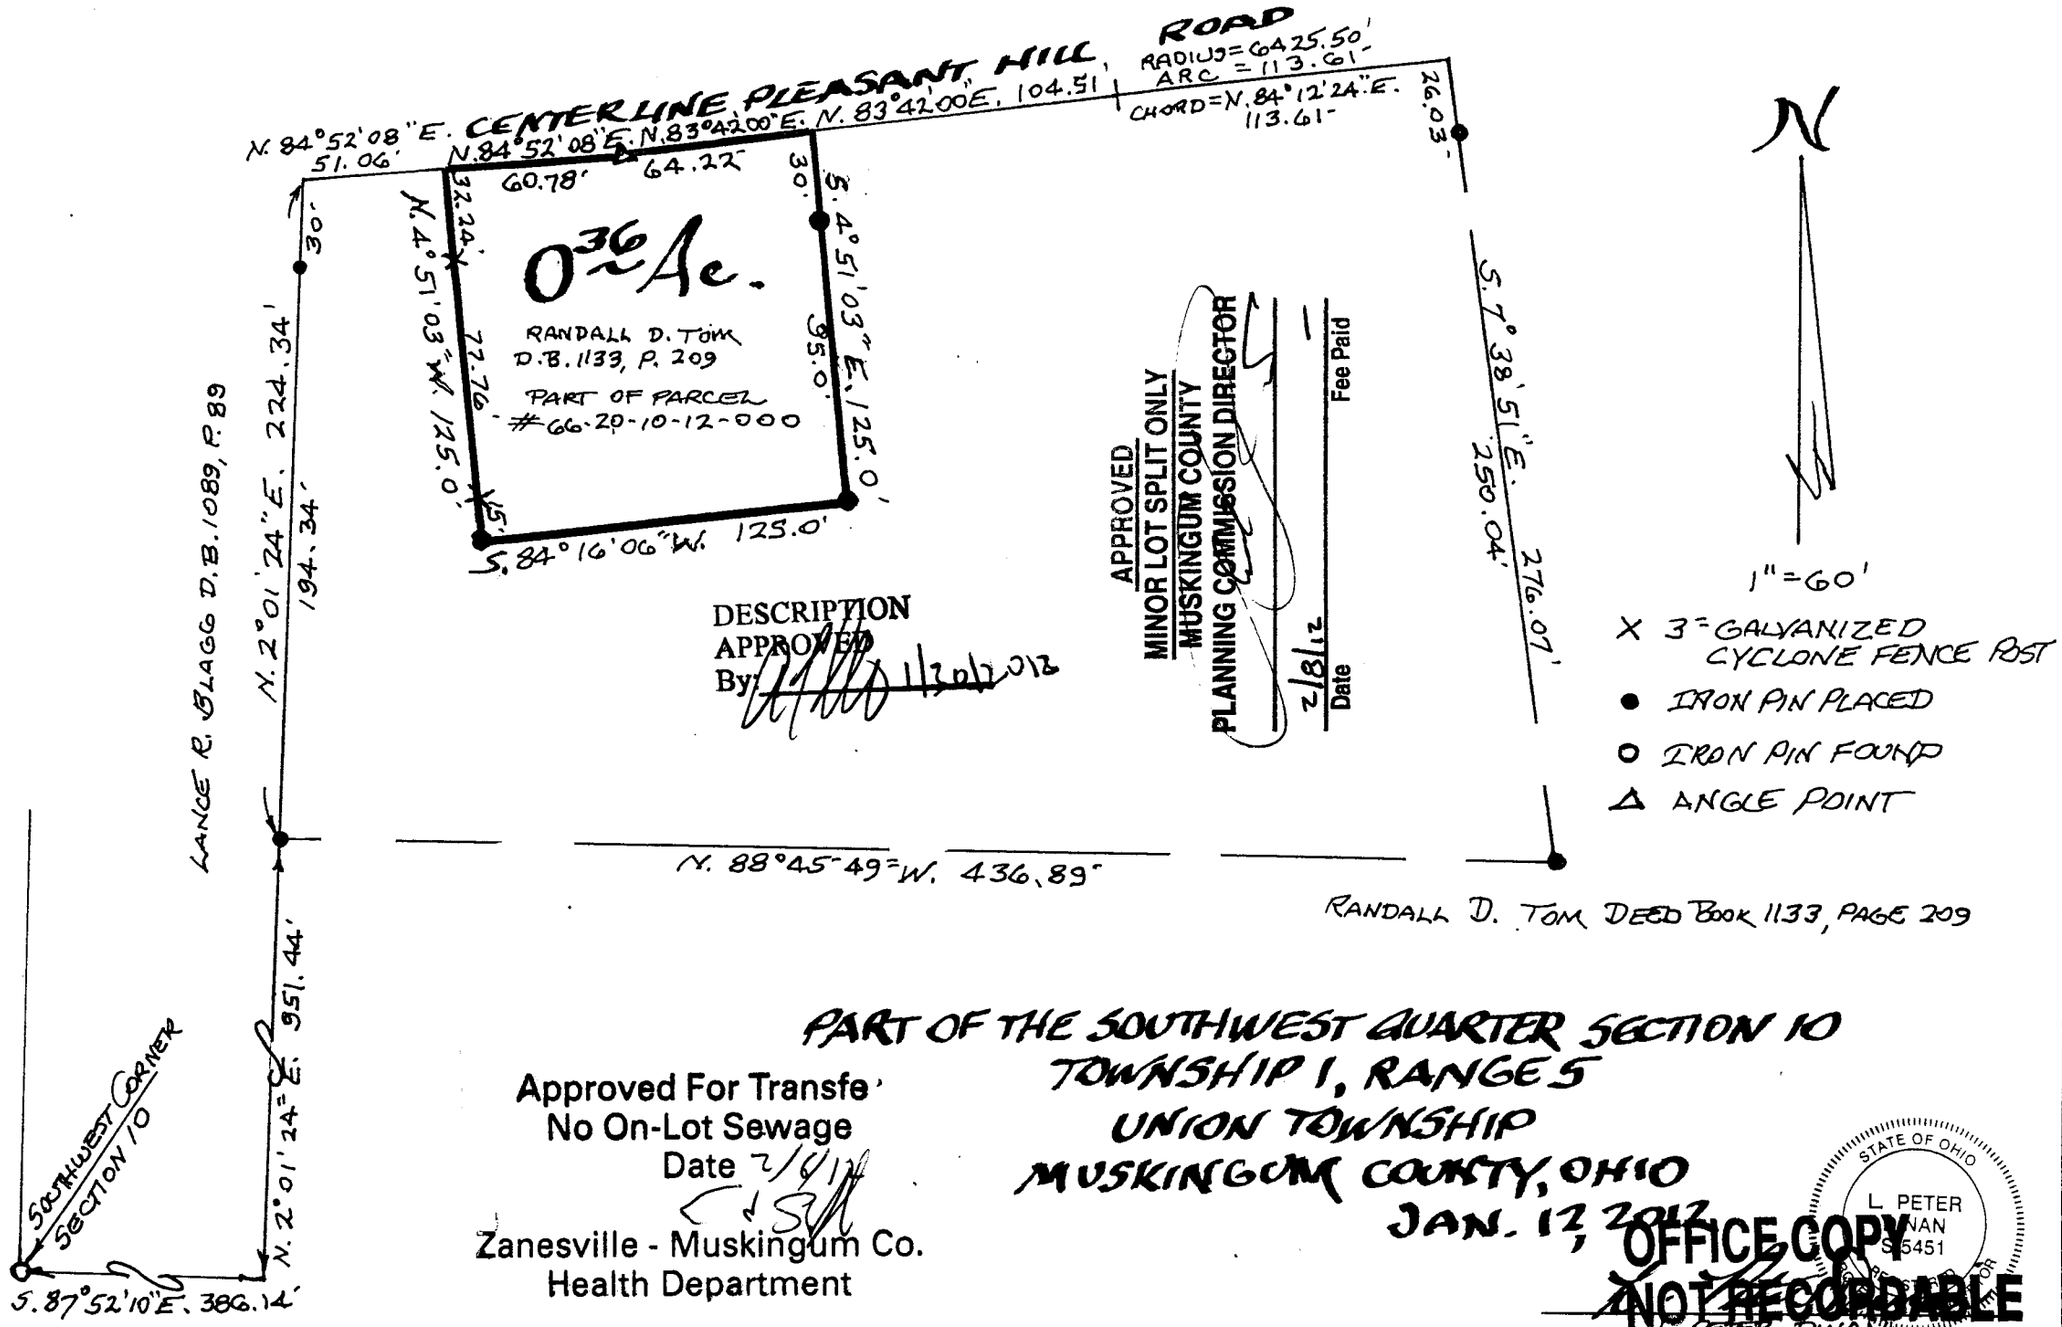

DESCRIPTION
APPROVED
By: 1/20/2012

APPROVED
MINOR LOT SPLIT ONLY
MUSKINGUM COUNTY
PLANNING COMMISSION DIRECTOR
Fee Paid
2/8/12
Date

Approved For Transfer
No On-Lot Sewage
Date 2/8/12
Zanesville - Muskingum Co.
Health Department

PART OF THE SOUTHWEST QUARTER SECTION 10
TOWNSHIP 1, RANGE 5
UNION TOWNSHIP
MUSKINGUM COUNTY, OHIO
JAN. 12, 2012

STATE OF OHIO
L. PETER DINAN
S-5451
REGISTERED SURVEYOR

OFFICE COPY
NOT RECORDABLE

L. PETER DINAN
REGISTERED SURVEYOR #-5451