66-33-02-01

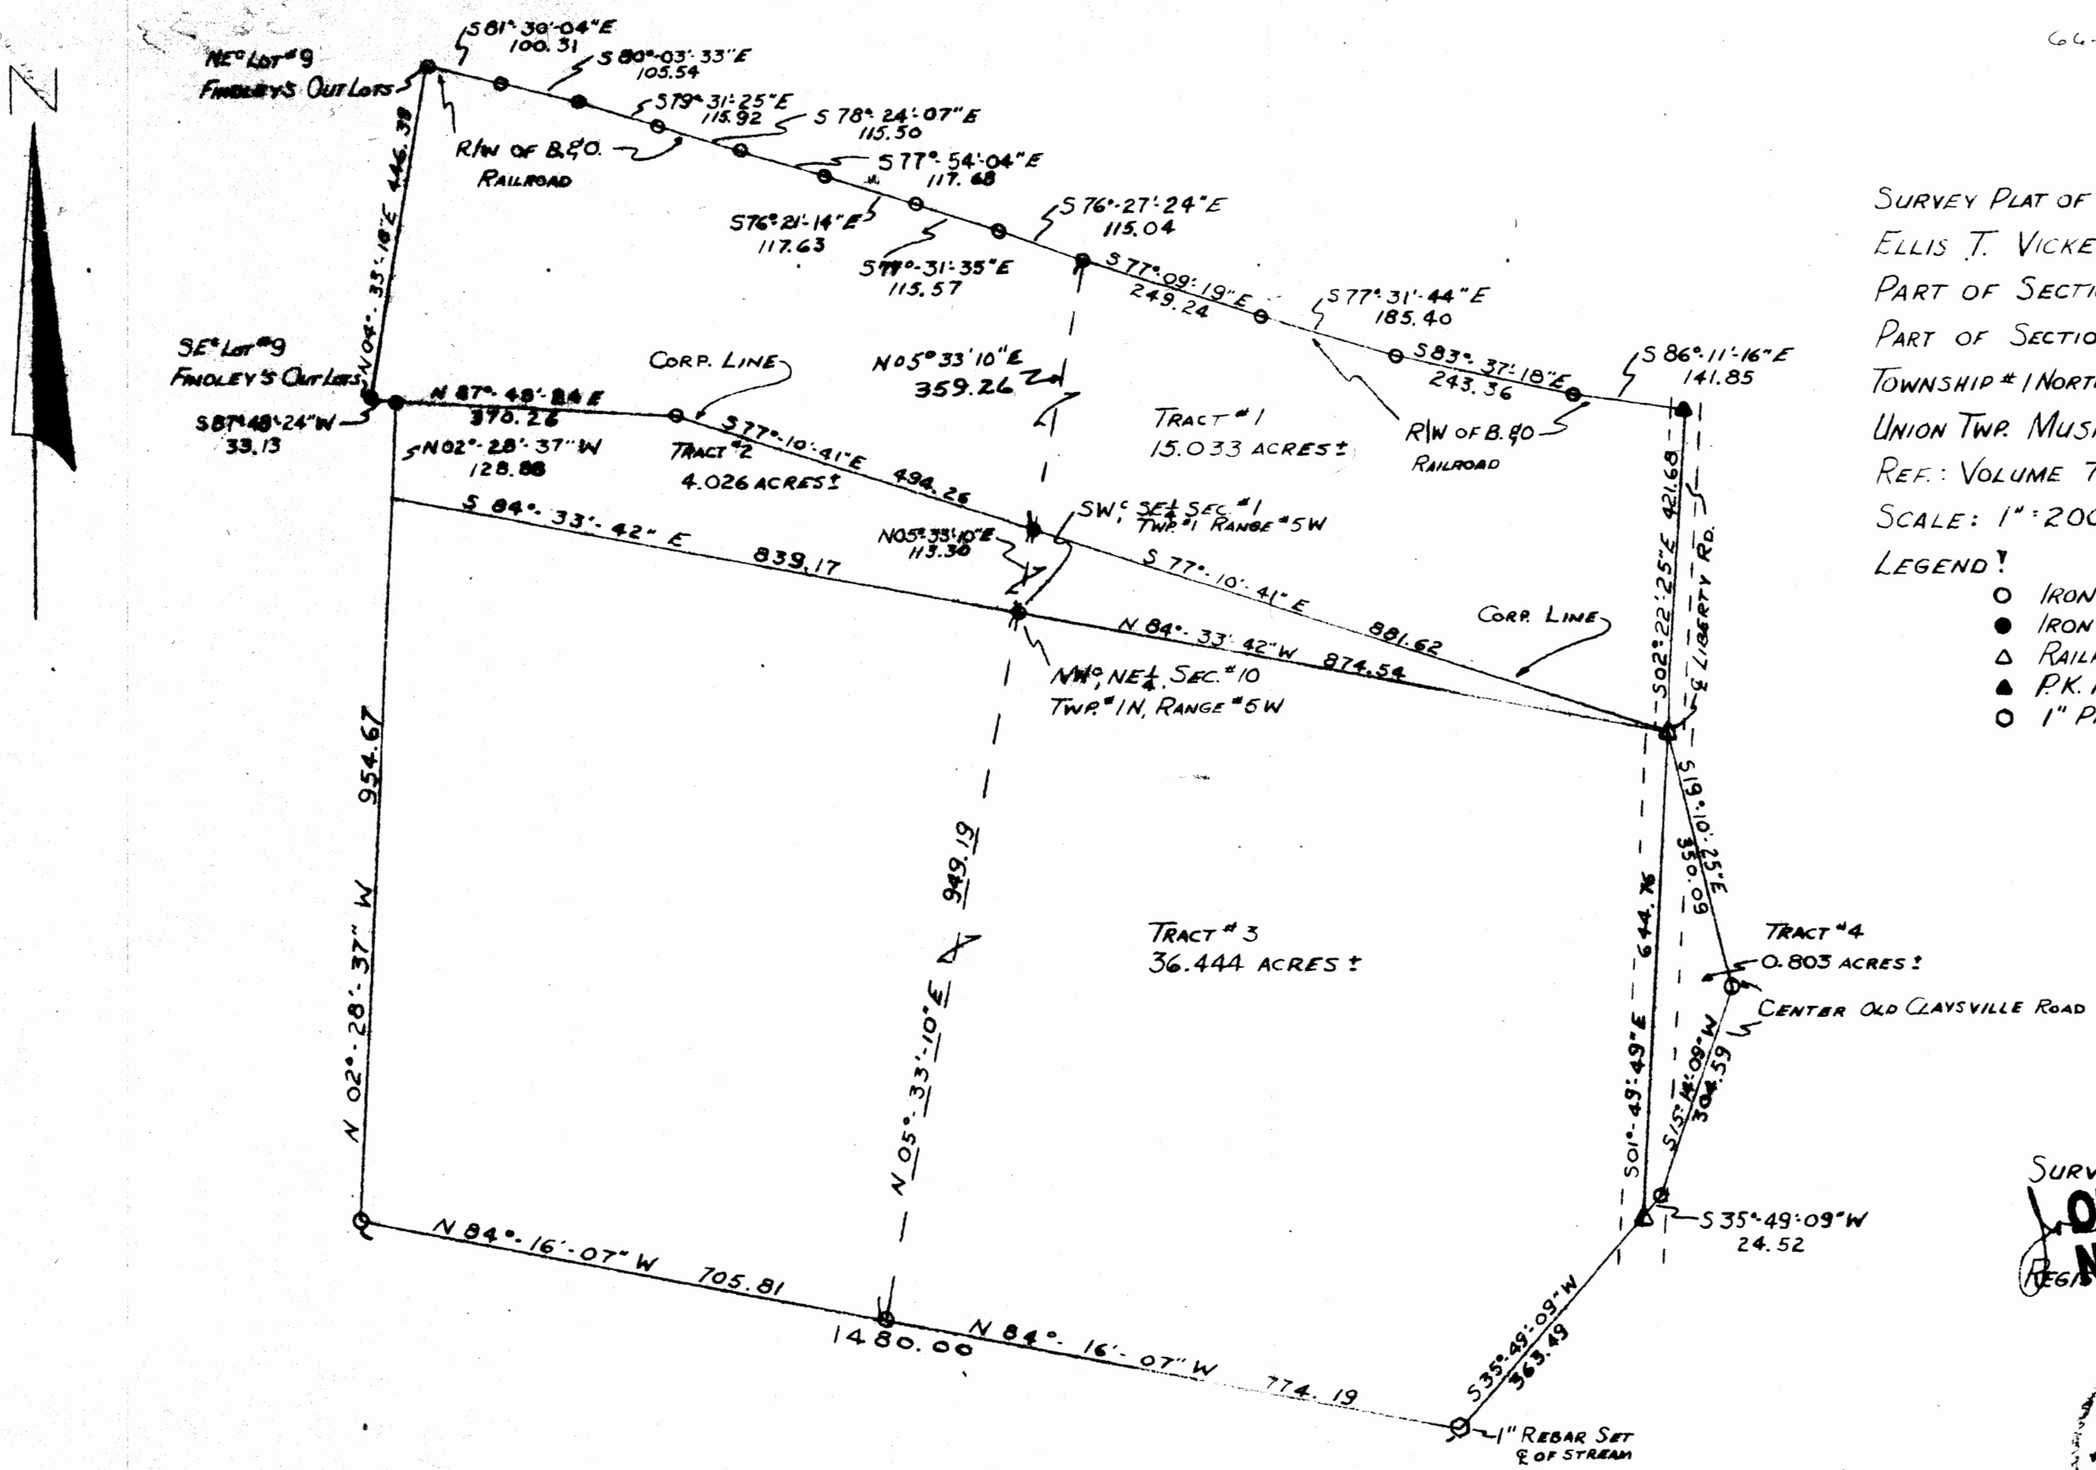

Survey Plat of 56.306 Acres ±
Ellis T. Vickers
Part of Section #1 = 19.059 Acres ±
Part of Section #10 = 37.247 Acres ±
Township #1 North Range #5 West
Union Twp. Muskingum Co. Ohio
Ref.: Volume 798 Page 136
Scale: 1" = 200' 4-5-79

Legend:
- ○ Iron Pin Set
- ● Iron Pin Found
- △ Railroad Spike Set
- ▲ P.K. Nail Set
- ○ 1" Pin Set

Surveyed By
Joseph T. Spilker
Registered Surveyor # S-5862

OFFICE COPY
NOT RECORDABLE

State of Ohio
Joseph T. Spilker
S-5862
Registered Surveyor

(61-19)