Id	Bearing	Distance
L1	S 89°41'00" W	122.00'
L2	S 0°05'00" W	197.43'
L3	S 48°49'14" W	77.08'
L4	N 0°46'00" E	153.40'
L5	N 19°12'30" E	49.22'
L6	S 78°56'35" E	25.26'
L7	S 19°12'30" W	48.74'
L8	S 0°46'00" W	149.30'
L9	N 89°20'00" W	25.00'
L10	N 19°12'30" E	59.92'
L11	N 89°41'00" E	72.00'

SITUATE IN THE STATE OF OHIO, COUNTY OF MUSKINGUM, TOWNSHIP OF WASHINGTON, AND BEING A PART OF THE THIRD QUARTER TOWNSHIP, TOWNSHIP 1 NORTH ,RANGE 7 WEST IN THE UNITED STATES MILITARY DISTRICT, ALSO BEING PART OF LOT # 22 AND LOT # 23 OF MUSKINGUM MINING COMPANY ADDITION # 2 AS RECORDED IN PLAT BOOK # 2, PAGE #10, AND BEING PART OF PARCEL #70 - 40 - 02 - 31 AND PART OF PARCEL # 70 - 40 - 02 - 33, WHICH WAS LAST CONVEYED TO MARK WALKER IN DEED VOLUME 1160, PAGE 696 OF MUSKINGUM COUNTY RECORDS AND A LIFE ESTATE TO NORA WALKER RECORDED IN DEED VOLUME # 1160, PAGE 696.

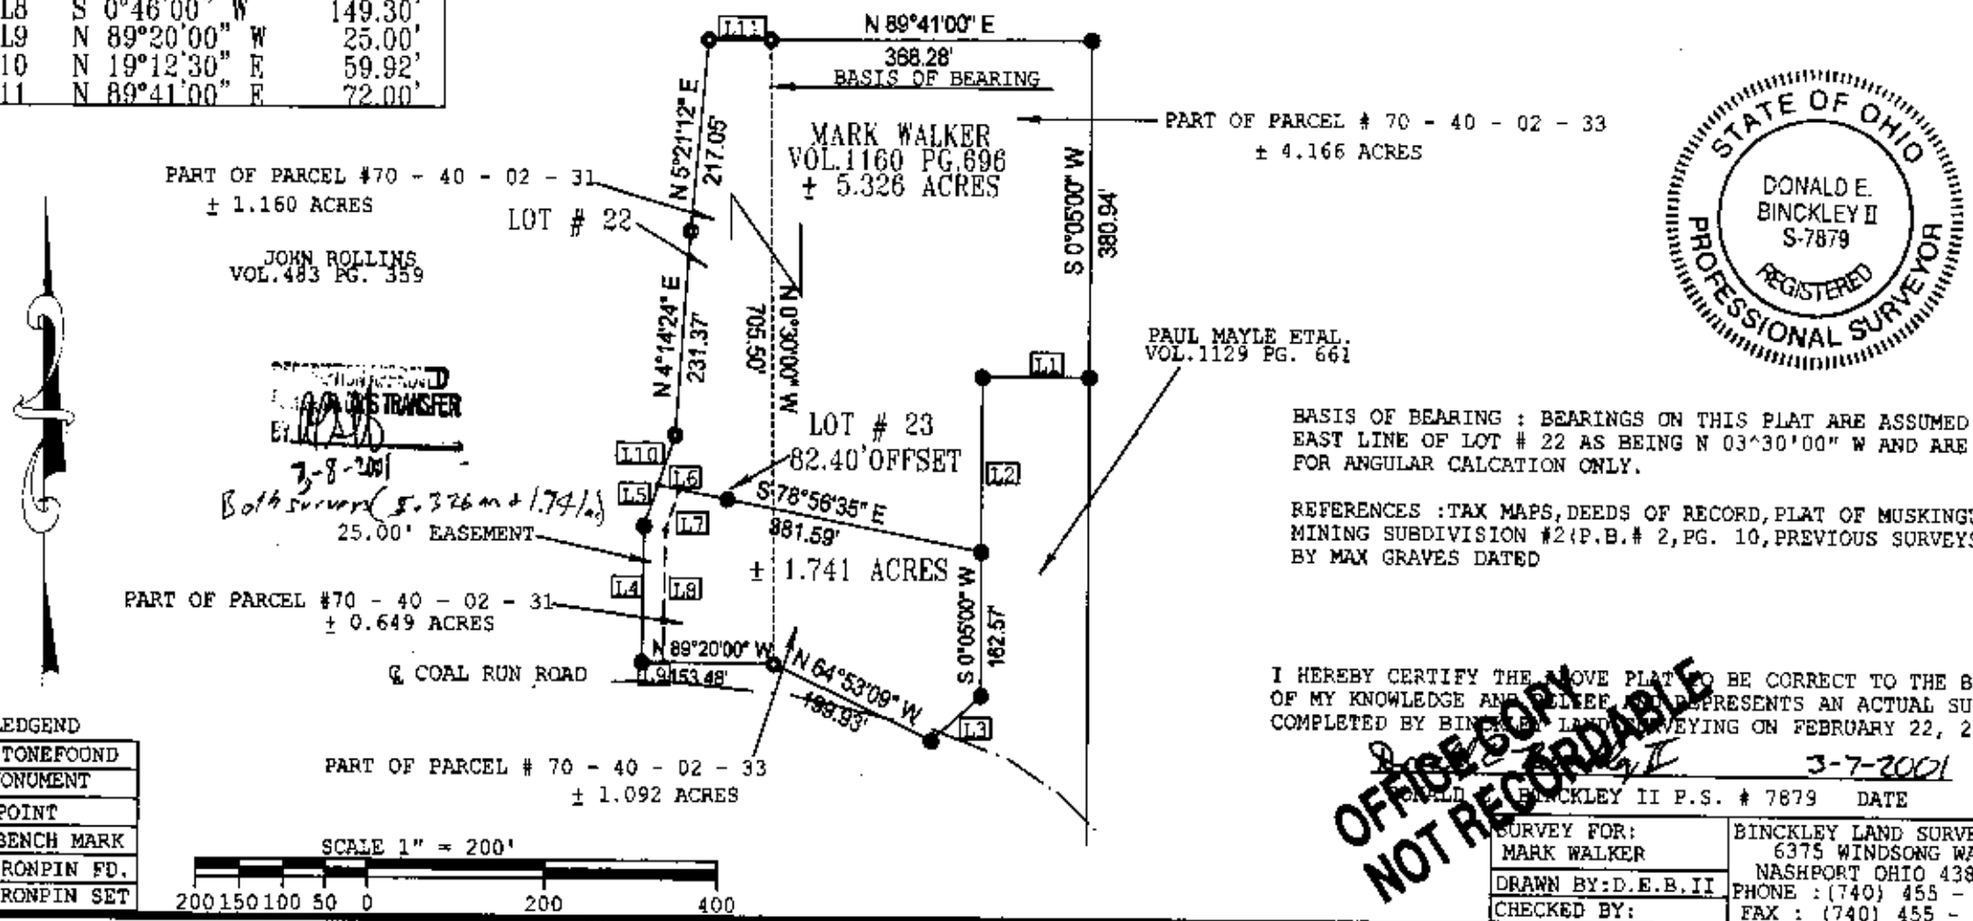

BASIS OF BEARING : BEARINGS ON THIS PLAT ARE ASSUMED ON EAST LINE OF LOT # 22 AS BEING N 03^30'00" W AND ARE FOR ANGULAR CALCATION ONLY.

REFERENCES :TAX MAPS,DEEDS OF RECORD,PLAT OF MUSKINGUM MINING SUBDIVISION #2(P.B.# 2,PG. 10,PREVIOUS SURVEYS BY MAX GRAVES DATED

STATE OF OHIO
DONALD E. BINCKLEY II
S-7879
REGISTERED
PROFESSIONAL SURVEYOR

TRANSFERRED
AUDITOR'S TRANSFER
7-8-2001
Both surveys (5.326 m + 1.741 ac)

I HEREBY CERTIFY THE ABOVE PLAT TO BE CORRECT TO THE BEST OF MY KNOWLEDGE AND BELIEF AND REPRESENTS AN ACTUAL SURVEY COMPLETED BY BINCKLEY LAND SURVEYING ON FEBRUARY 22, 2001

3-7-2001

DONALD E. BINCKLEY II P.S. # 7879 DATE

OFFICE COPY
NOT RECORDABLE

SURVEY FOR: MARK WALKER	BINCKLEY LAND SURVEYING 6375 WINDSONG WAY NASHPORT OHIO 43830
DRAWN BY:D.E.B.II	PHONE :(740) 455 - 3736
CHECKED BY:	FAX : (740) 455 - 9149