


The State of Ohio, County of Muskingum Township of Washington, and being a part of the 4th Quarter Twp., T1, R7.

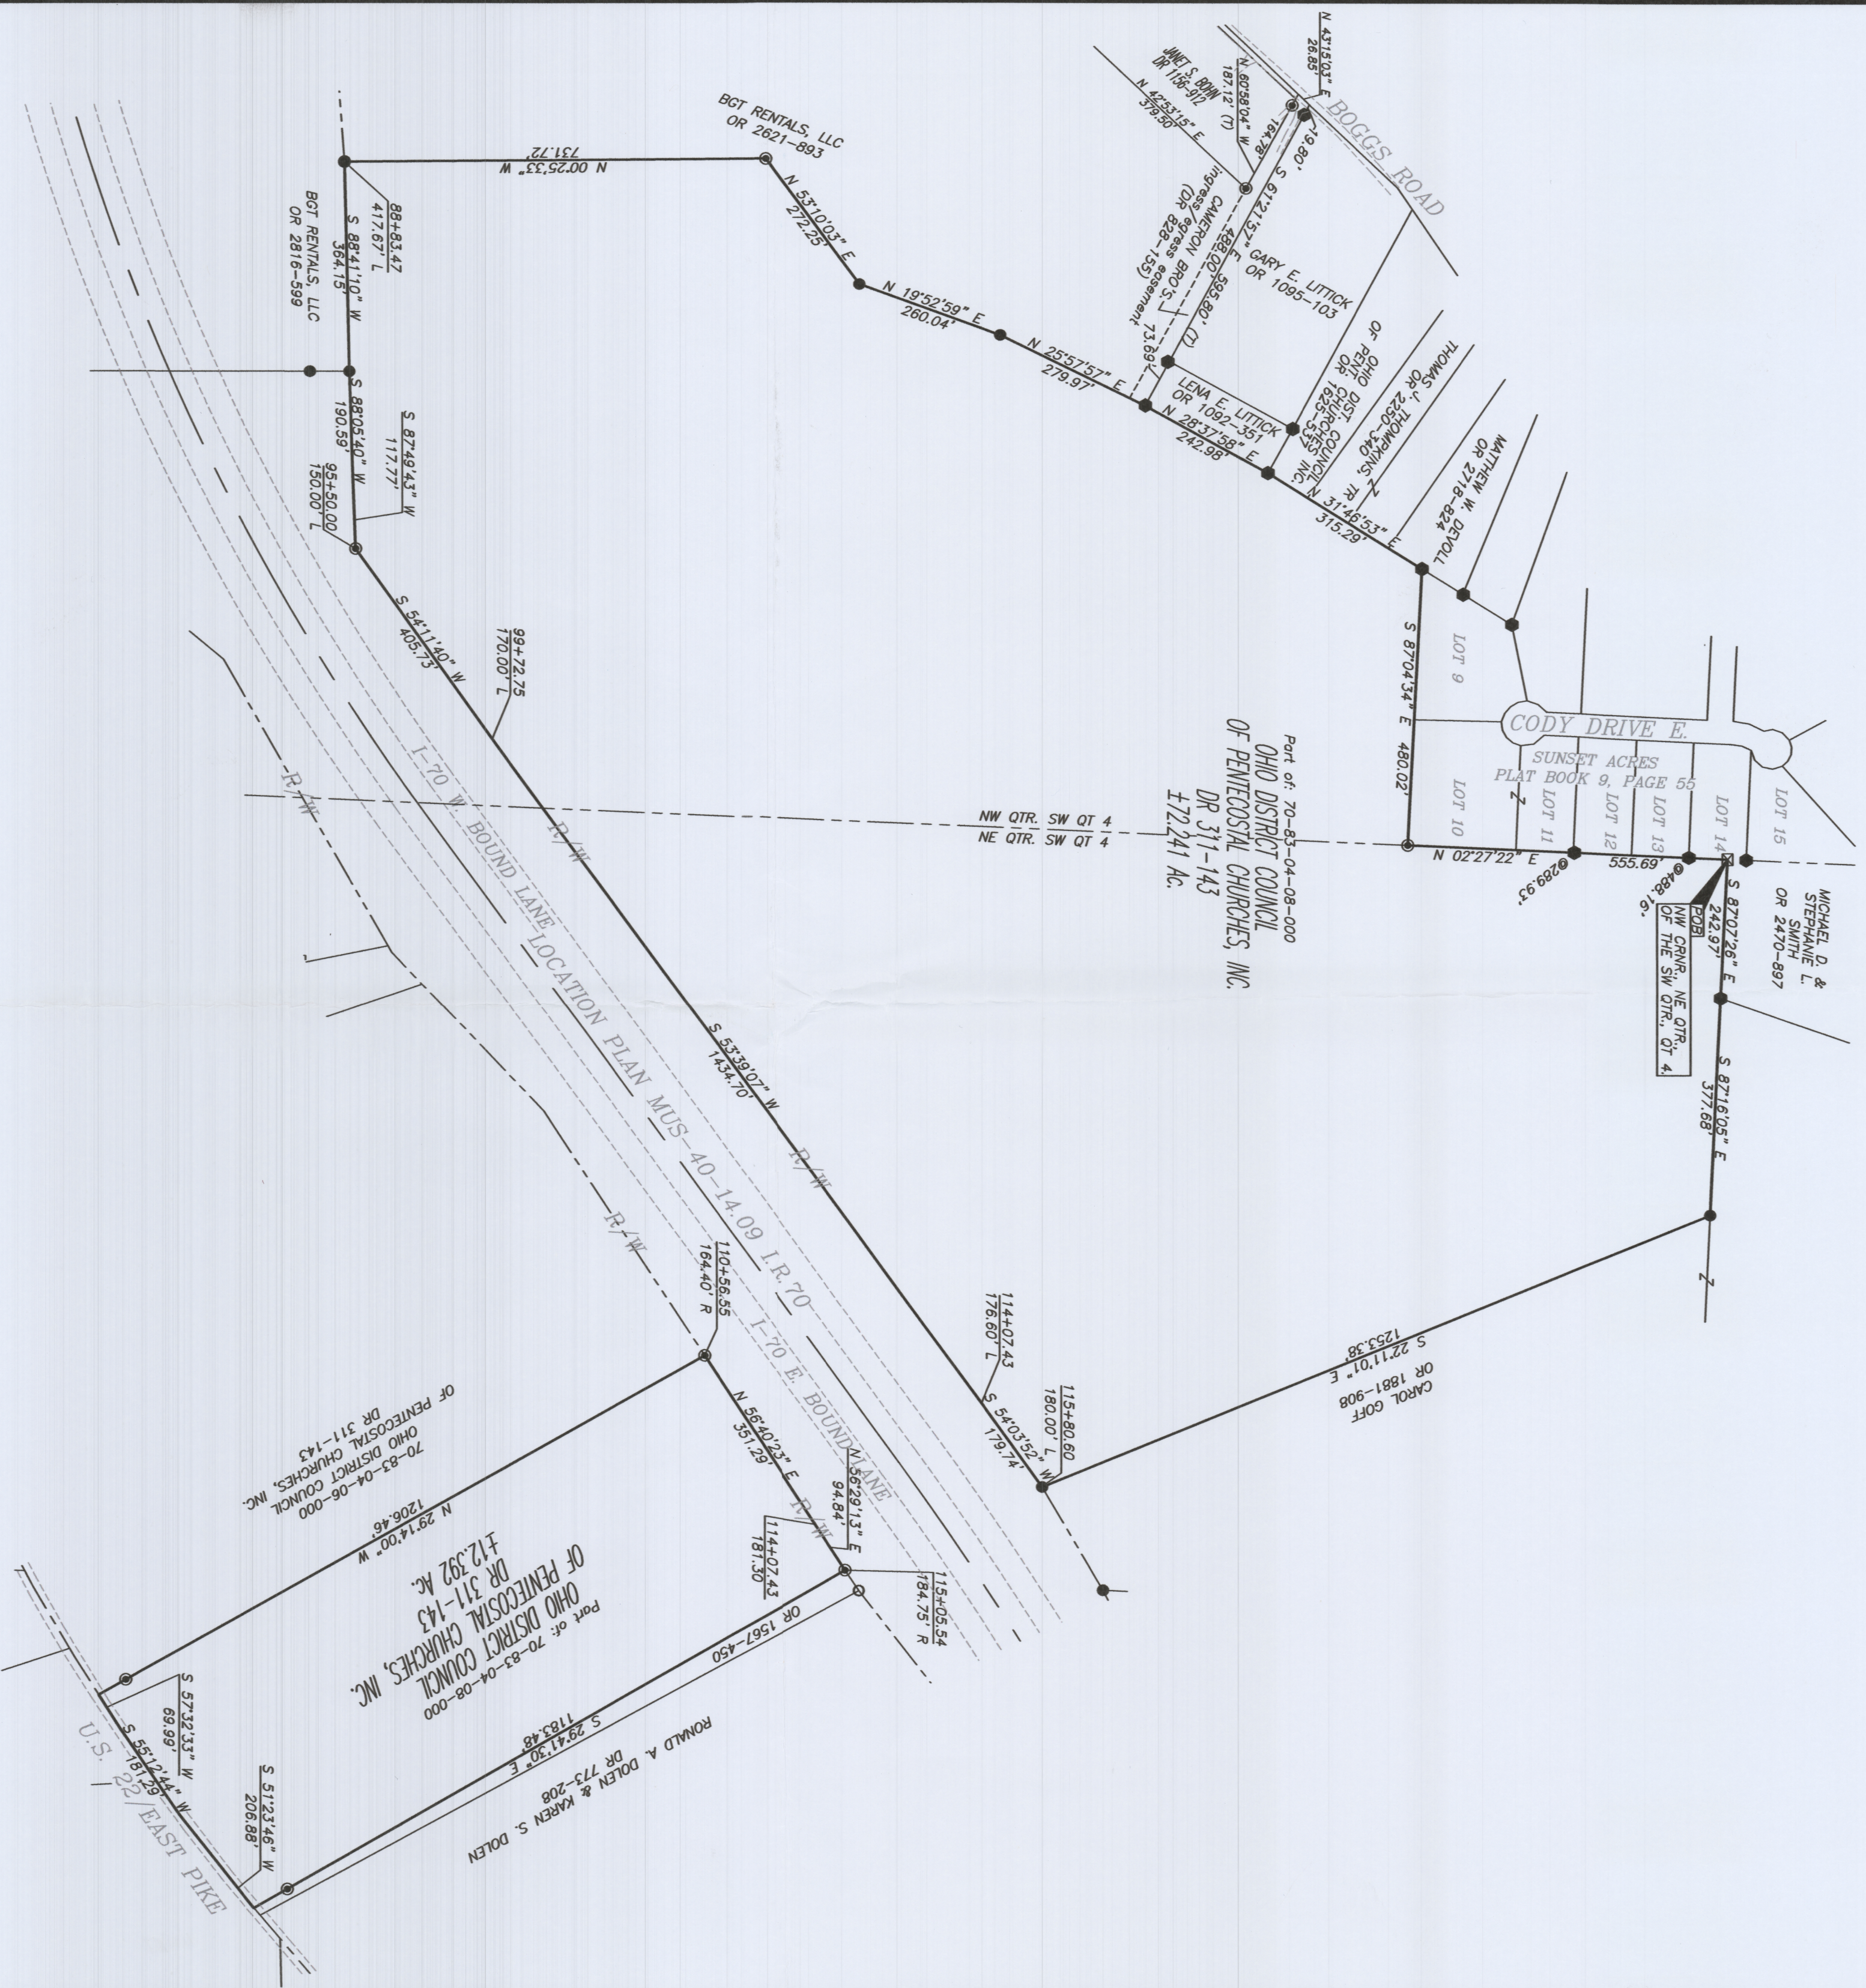

APPROVED
MUSKINGUM COUNTY
PLANNING COMMISSION DIRECTOR


Date: 8/8/14 Fee Paid: _____

BASIS OF BEARING
Bearings are based on State Plane Grid Coordinates,
NAD83, Ohio South, per GPS Observation.

REFERENCES
* As Noted on Plot
www.muskingumcountyauditor.org
www.mcoeo.org
http://recorder.muskingumcounty.org

LEGEND

- Iron Pin Set, 5/8" rebar
- Iron Pin Found
- Pipe Found
- ⊕ Fence Post
- ▲ Railroad Spike Found
- ⊠ Stone Found

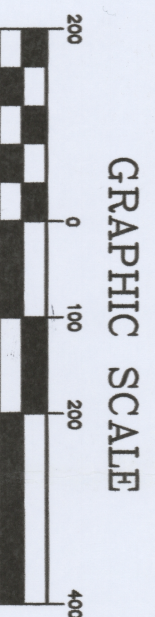

OFFICE COPY
NOT RECORDED

STATE OF OHIO
Brian Kelly McPeak
PROFESSIONAL SURVEYOR
8517

Reg. Surveyor No. 8517

DESCRIPTION
APPROVED
By: [Signature]

MCPEEK LAND SURVEYING, LLC

www.mcpeaklandsurveying.com
email: brian@mcpeaklandsurveying.com
340 Robin Hood Ln., * Zanesville, Oh 43701 * 740.704.6073

This plot was prepared by McPeak Land Surveying, LLC
in accordance with Chapter 4733-37 of the Administrative Code
and is intended to be used for the legal transfer of the property
described and does not intend to describe all or any easements of
record, nor encroachments unless otherwise intended.