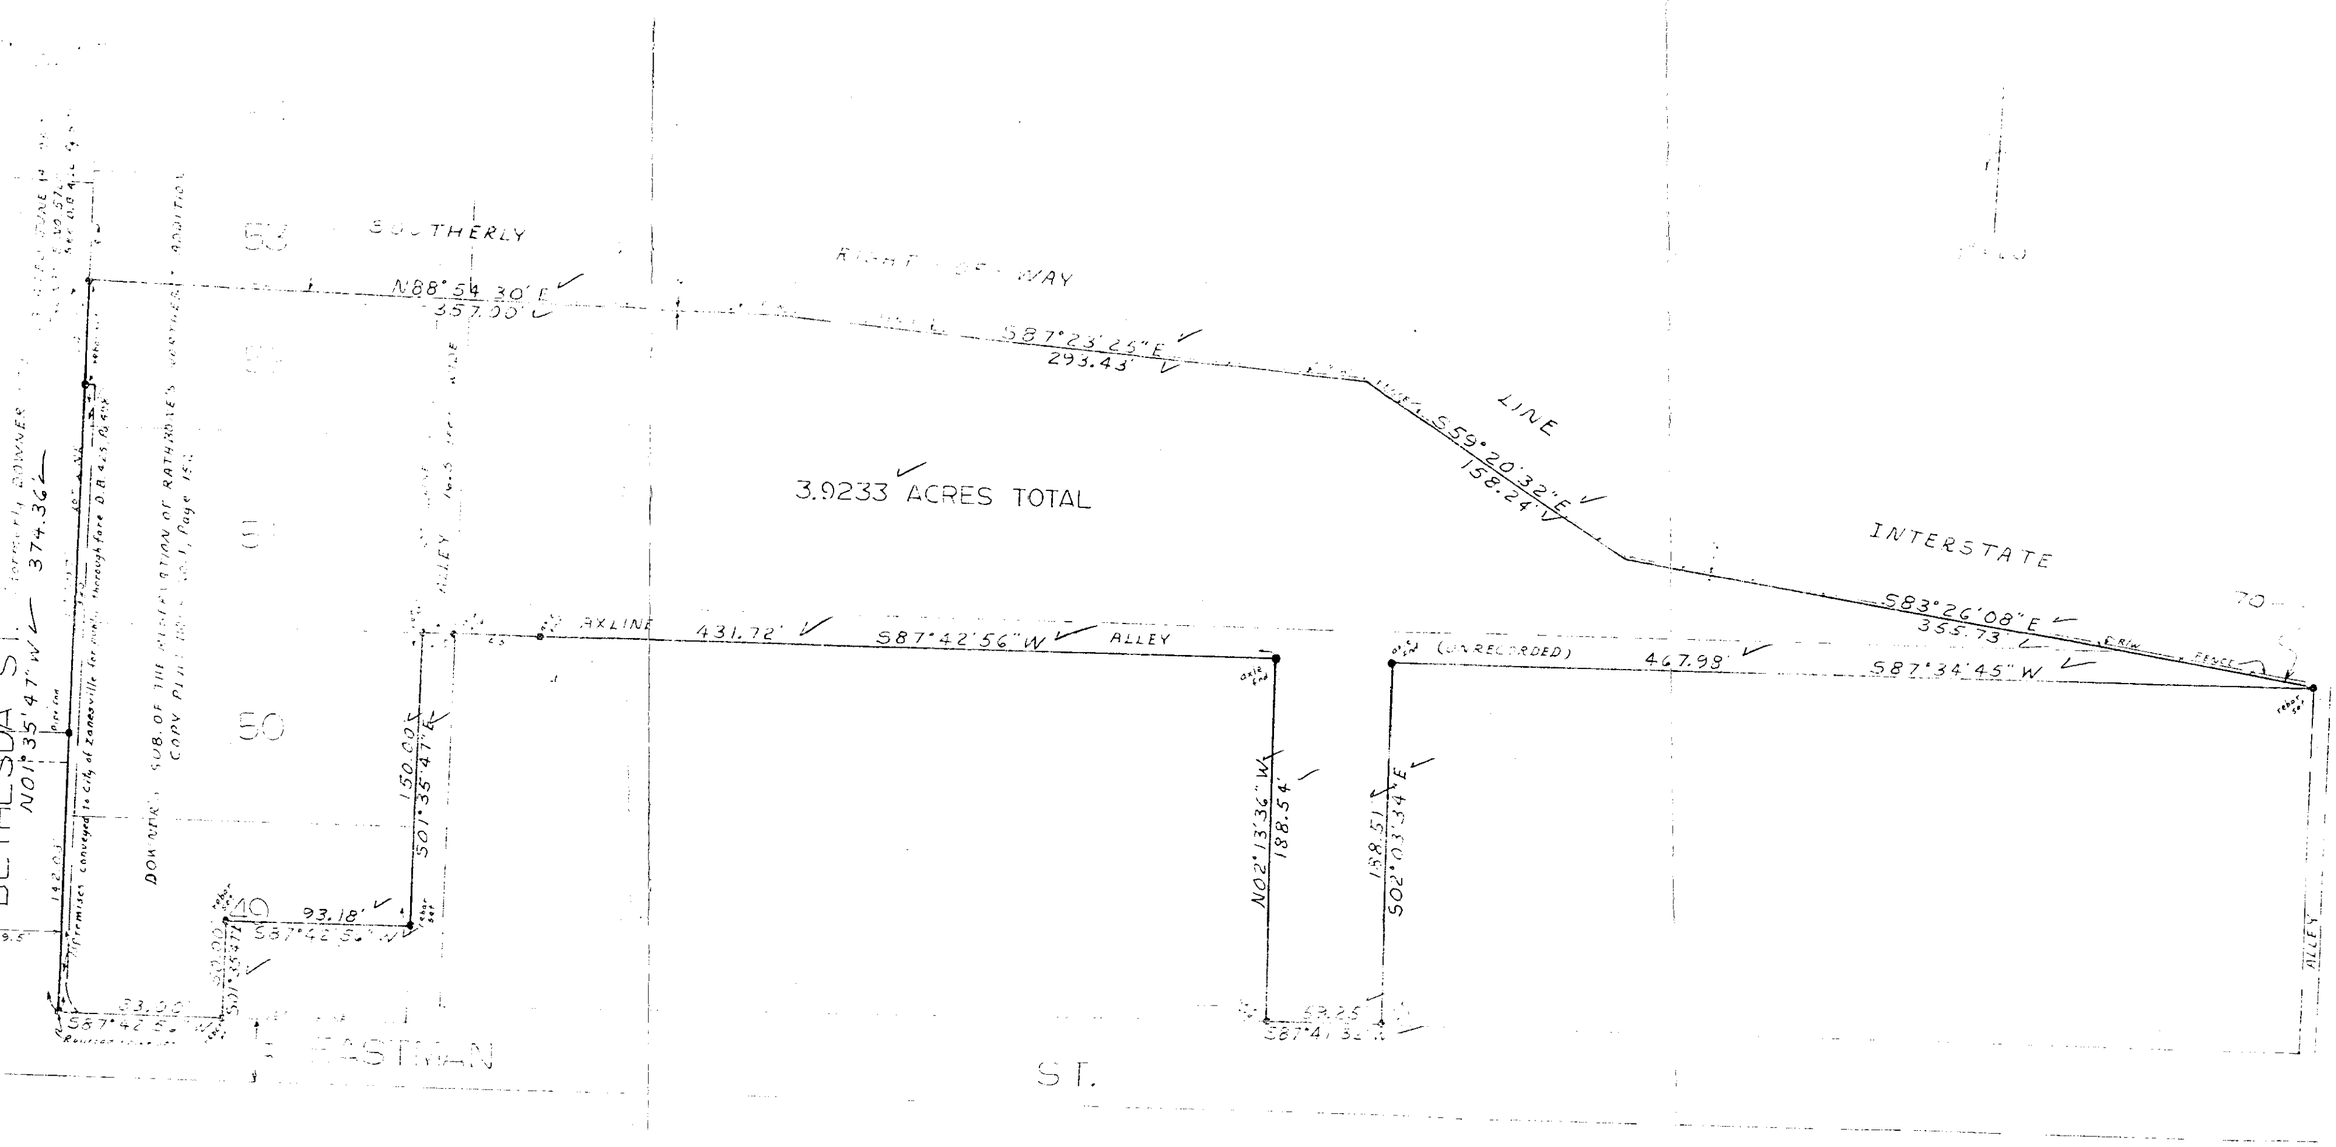

DESCRIPTION APPROVED
for Auditor's transfer
By W. N. Osmanke
5-21-82

I HEREBY CERTIFY THAT I HAVE SURVEYED THE PREMISES AS SHOWN HEREON AND THAT THIS IS A CORRECT REPRESENTATION OF SAID SURVEY.

MAY 18, 1982

JERRY LEE G[illegible]

OFFICE COPY
NOT RECORDABLE

SURVEY OF 3.9223 ACRE TRACT

SITUATE: NEW FOURTH WARD (1982) IN THE CITY OF ZANESVILLE, COUNTY OF MUSKINGUM, AND STATE OF OHIO.

AS THE SAME PREMISES DESCRIBED IN VOL. 574, PAGE 573 OF THE DEED RECORDS OF SAID COUNTY.