08-70-05-37-002 C

SITUATED IN THE STATE OF OHIO, COUNTY OF MUSKINGUM, TOWNSHIP OF BRUSH CREEK AND BEING PART OF THE EAST HALF OF SECTION 5 AND THE NORTHWEST QUARTER OF SECTION 4, T10, R13.

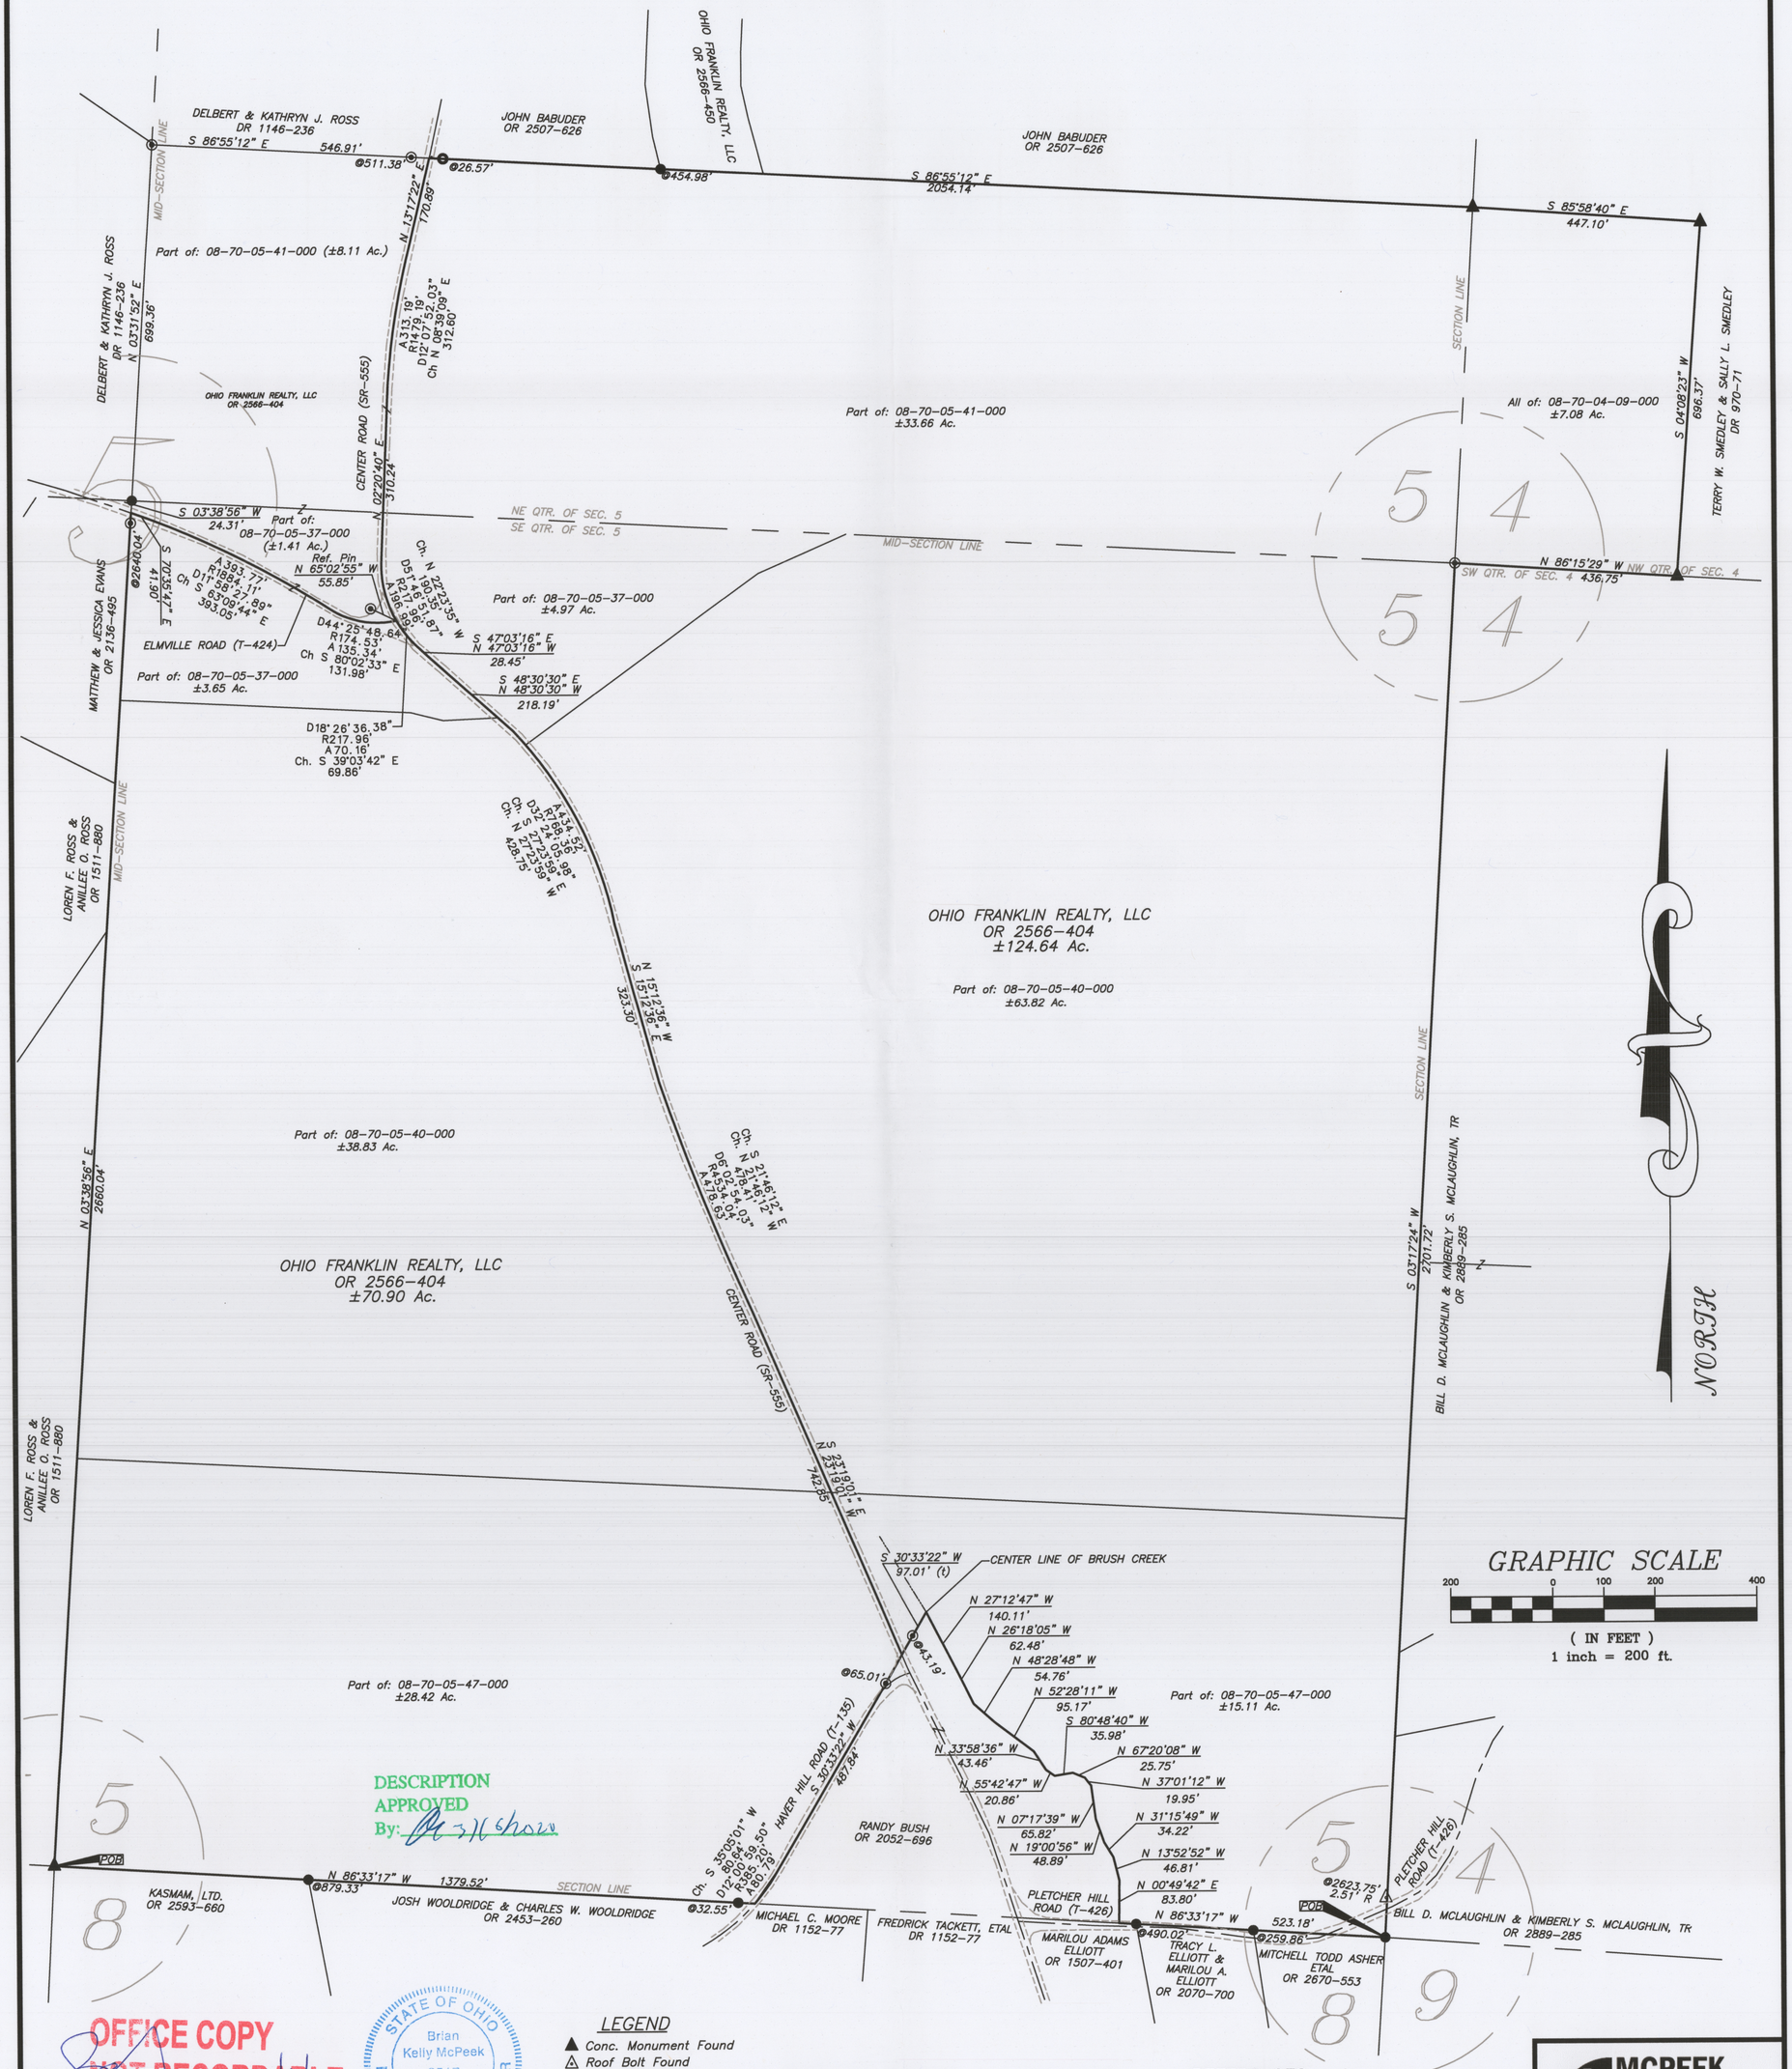

DESCRIPTION APPROVED By: [illegible]

OFFICE COPY NOT RECORDABLE

STATE OF OHIO Brian Kelly McPeek 8517 REGISTERED PROFESSIONAL SURVEYOR

Brian Kelly McPeek Date
Reg. Surveyor No. 8517

This plat was prepared by McPeek Land Surveying, LLC in accordance with Chapter 4733-37 of the Administrative Code, and is intended to be used for the legal transfer of the property described and does not intend to describe all or any easements of record, nor encroachments unless otherwise intended.

LEGEND

- ▲ Conc. Monument Found
- △ Roof Bolt Found
- ● Iron Pin Found
- ○ Pipe Found w/cap
- ⊠ Stone Found
- Property Hook
- ◉ Iron Pin Set

BASIS OF BEARING

Bearings are based on State Plane Grid Coordinates, NAD83, Ohio South, per GPS Observation.

REFERENCES

* As Noted on Plat
www.muskingumcountyauditor.org
www.mceo.org
http://recorder.muskingumcounty.org

MCPEEK LAND SURVEYING LLC
www.mcpeeklandsurveying.com
email: brian@mcpeeklandsurveying.com
340 Robin Hood Ln.,* Zanesville, Oh 43701 * 740.704.6073