


SITUATED IN THE STATE OF OHIO, COUNTY OF MUSKINGUM,
TOWNSHIP OF BRUSH CREEK AND BEING PART OF THE
EAST HALF OF SECTION 5 AND THE NORTHWEST QUARTER
OF SECTION 4, T10, R13.

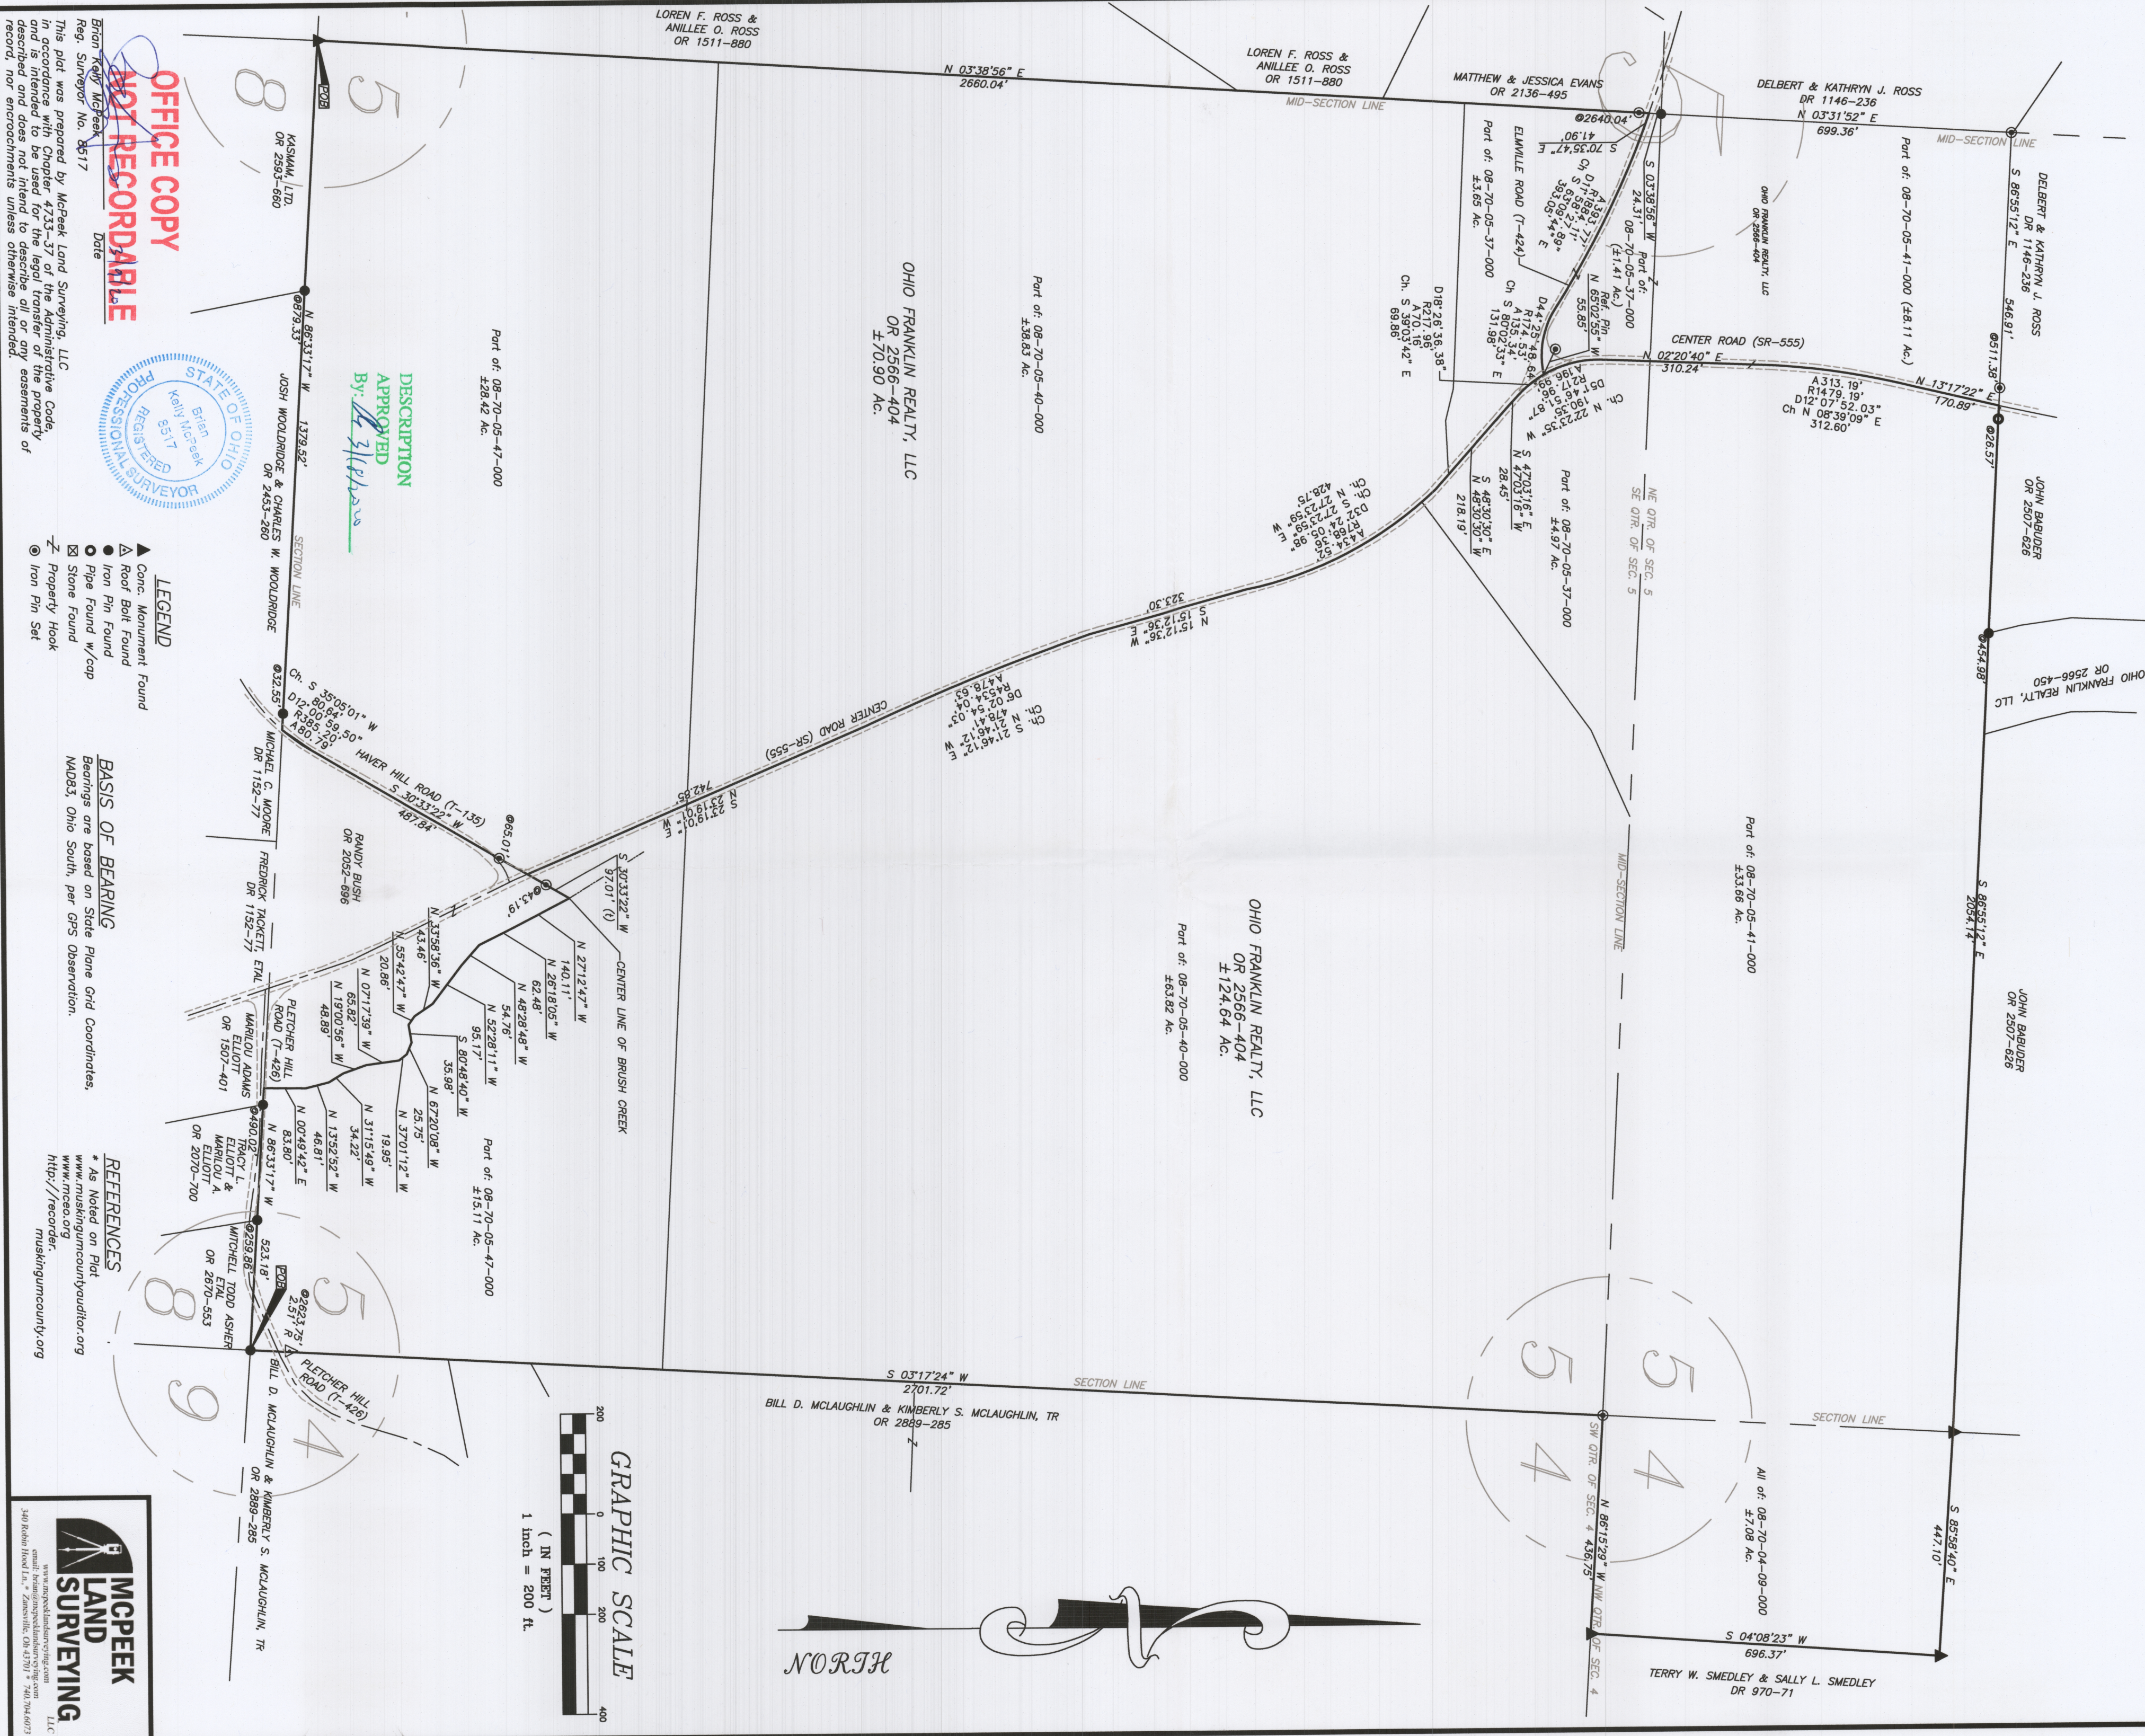

OFFICE COPY
NOT RECORDABLE



By: Brian McPeak
Reg. Surveyor No. 6517
Date _____

DESCRIPTION
APPROVED
By: [Signature]

- LEGEND**
- ▲ Conc. Monument Found
 - △ Roof Bolt Found
 - Iron Pin Found
 - Pipe Found w/cap
 - ⊠ Stone Found
 - ⊙ Property Hook
 - ⊙ Iron Pin Set

BASIS OF BEARING
Bearings are based on State Plane Grid Coordinates,
NAD83, Ohio South, per GPS Observation.

REFERENCES
* As Noted on Plot
www.muskingumcountyauditor.org
www.muskingumcounty.org
<http://www.muskingumcounty.org>

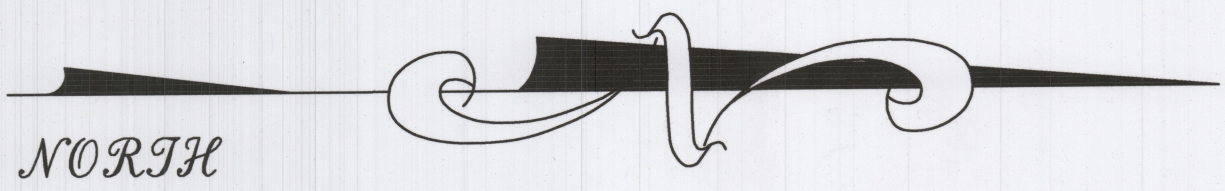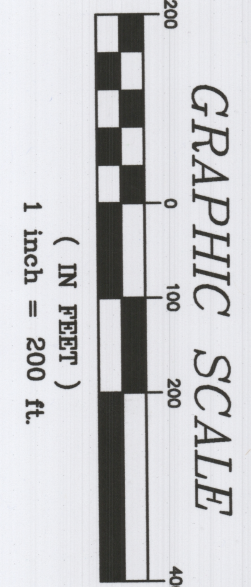

MCPEEK LAND SURVEYING LLC
www.muskingumlandsurveying.com
email: brian@muskingumlandsurveying.com
340 Robin Hood Ln., Zanesville, OH 43701 • 740.704.6073