Reduced copy, not to scale, Larger copy available in the Muskingum County Engineer's Map Dept.

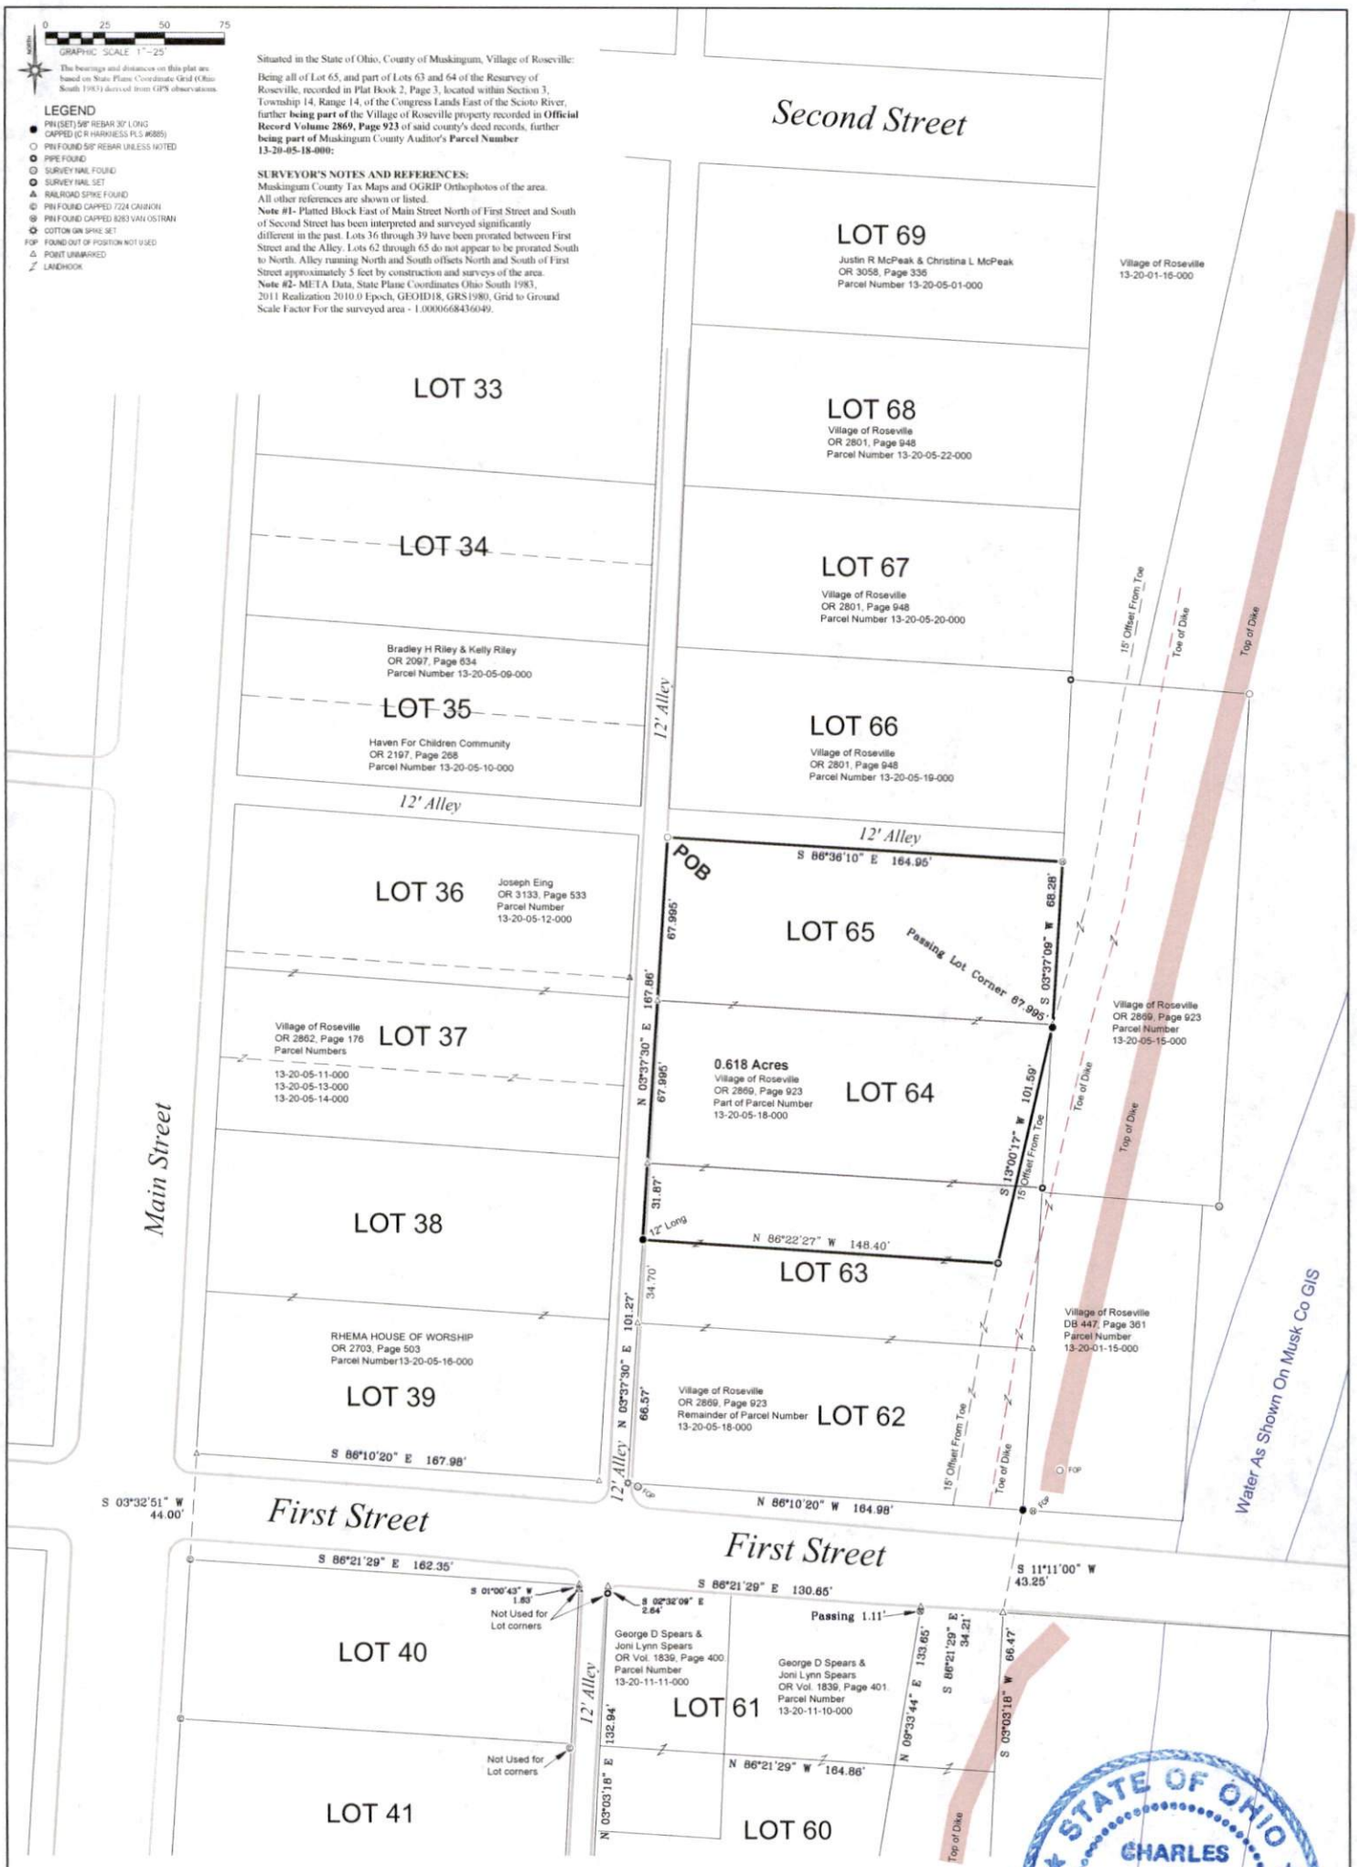

OFFICE COPY
NOT RECORDABLE

This plat was prepared by C.R. Harkness Surveying & Mapping, Inc. in accordance with Chapter 4733-37 of the Administrative Code, and is intended to be used for the legal transfer of the parcel surveyed and described. Show any apparent easements not shown of record, unless otherwise noted.

Charles R. Harkness
Charles R. Harkness PLS #6885

SURVEY FOR:		
Village of Roseville	HARKNESS SURVEYING & MAPPING, INC. 8205 OLD TOWN ROAD ROSEVILLE, OHIO 43777 PHONE/FAX (740) 849-0122	Member NSPS

SURVEYED: Feb 26, 2024 DRAWN: Feb 27, 2024 | Job Number: Job#2855 | Drawing/Sheet: Plat #01

DESCRIPTION
APPROVED
By: D.M. Barnhard
3-4-2024