Valuation Map 123.1/4 Sta. 215+84.5 to 305+54.5						
RR Parcel #	Deed Date	Book/Page	Title Type	Grantor	Grantee	Comments
000001	03/25/1884	80/546	Easement	Ewers, Benjamin And Margaret	Zanesville And Ohio River Ry	Sta. 215+80 to 300+06, 80' wide
000003	06/22/1901	134/388	Fee	Ewers, Benjamin	Ohio And Little Kanawha Ry	Shown Gone
000004	10/23/1883	83/523	Easement	Bullen, Orrin	Zanesville Muscatinelle And Pomeroy Ry	Sta. 300+06 to 354+40, 80' wide
						Sta. 354+40 to 356+05, 80' wide
						Sta. 356+05 to 373+05, 80' wide
000005	08/15/1888	86/425	Fee	Mooney, Rebecca Et Al	Zanesville And Ohio River Ry	Buildings and plows.
000006	12/04/1886	85/204	Easement	Burrell, Joseph H Et Al	Chicago Zanesville And Atlanta Ry	Sta. 376+00 to 381+43, 80' wide
000007	05/18/1888	85/585	Easement	Shakelvick, Samuel C, Executor	Zanesville Muscatinelle And Pomeroy Ry	Tabulate from Burrell to Bolin.
000008	04/17/1888	85/583	Easement	Bolin, Henry J Et And Sarah A	Zanesville And Ohio River Ry	Sta. 373+80 to 375+43, 80' wide
000018	08/31/1888	94/131	Fee	Shannon, Marcy B Et Al	Zanesville And Ohio River Ry	No stations given. Appears to run Bore Sec. 16.

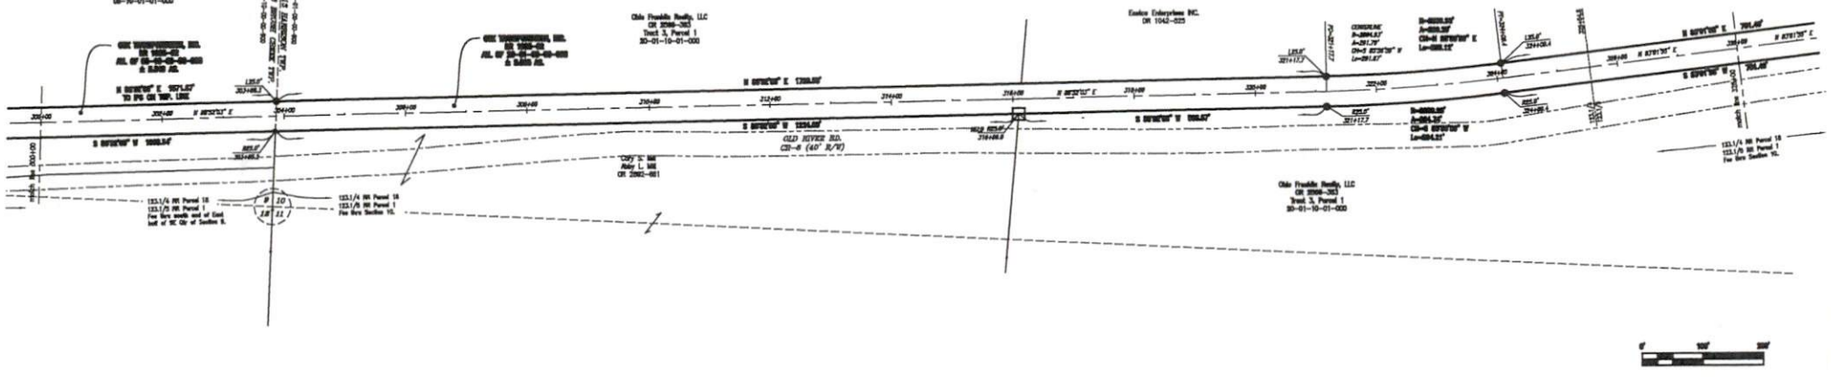

STA. 300+00 TO STA. 328+00

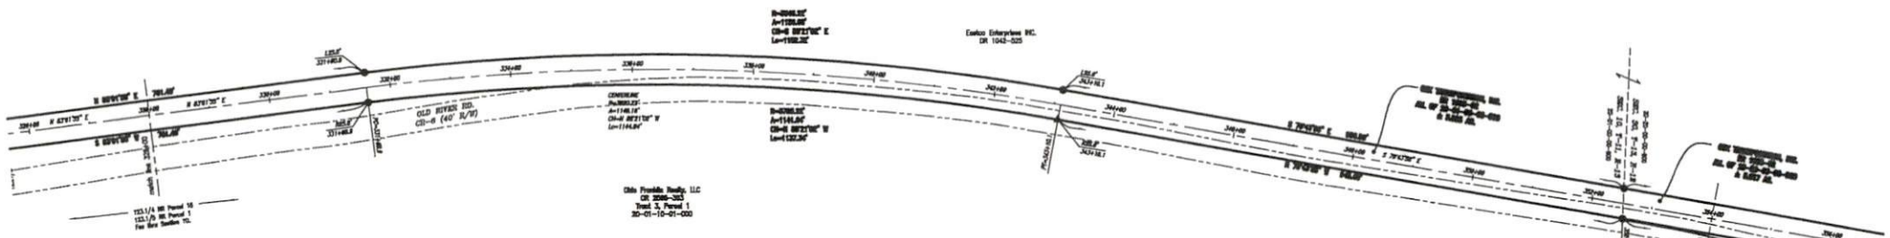

Reduced copy, not to scale, Larger copy available in the Muskingum County Engineer's Map Dept.

OFFICE COPY
NOT RECORDABLE

Valuation Map 123.1/5 Sta. 305+54.5 to 431+14.5						
RR Parcel #	Deed Date	Book/Page	Title Type	Grantor	Grantee	Comments
000001	08/31/1888	94/131	Fee	Shannon, Marcy B Et Al	Zanesville And Ohio River Ry	No stations given. Appears to run Bore Sec. 16.
000002	08/02/1882	RR 122 3/48	Easement	Collets, B S Et Al	Zanesville And Ohio River Ry	Book and page are incorrect. Unable to plot.
000003	10/23/1883	83/94	Easement	Sourwin, Spencer And Frances L	Zanesville Muscatinelle And Pomeroy Ry	Sta. 376+00 to 386+43, 100' wide.
						Shadowing is incorrect, as 100' width made at corp line which is 382+00.9 per Val Map 9-15.

STA. 328+00 TO 354+00

DESCRIPTION
APPROVED
By: 2/8/2023

534 Market St.
Zanesville, Ohio 43702-2088
Ph: 740.452.7434

LINN ENGINEERS
CIVIL ENGINEERS | PROFESSIONAL SURVEYORS

CSX TRANPORTATION, INC.
RAILROAD RIGHT-OF-WAY
BRUSH CREEK AND HARRISON TOWNSHIPS
MUSKINGUM COUNTY, OHIO

Designed	TEL	Date	Revisions	By	Date
Drawn	TEL/CL	Scale 1"=100'	Rev. 4 Comments	TL	12/14/22
Checked	TW	Vert. N/A	Client Review	TL	1/26/23
Approved	TEL	Field Book	Final Comments	TL	2/7/23

Project No. 10000488

CSX R/W
BOUND OF FIELD
3/4

G:\CIVIL\A\AEP\AEP-2022 CSX - PHILO\AEP-2022 CSX-Philo.dwg