


BOUNDARY SURVEY

Prepared for Gloria Garber
3618 Fawn Run Drive, Cincinnati OH 45241
10/16/24

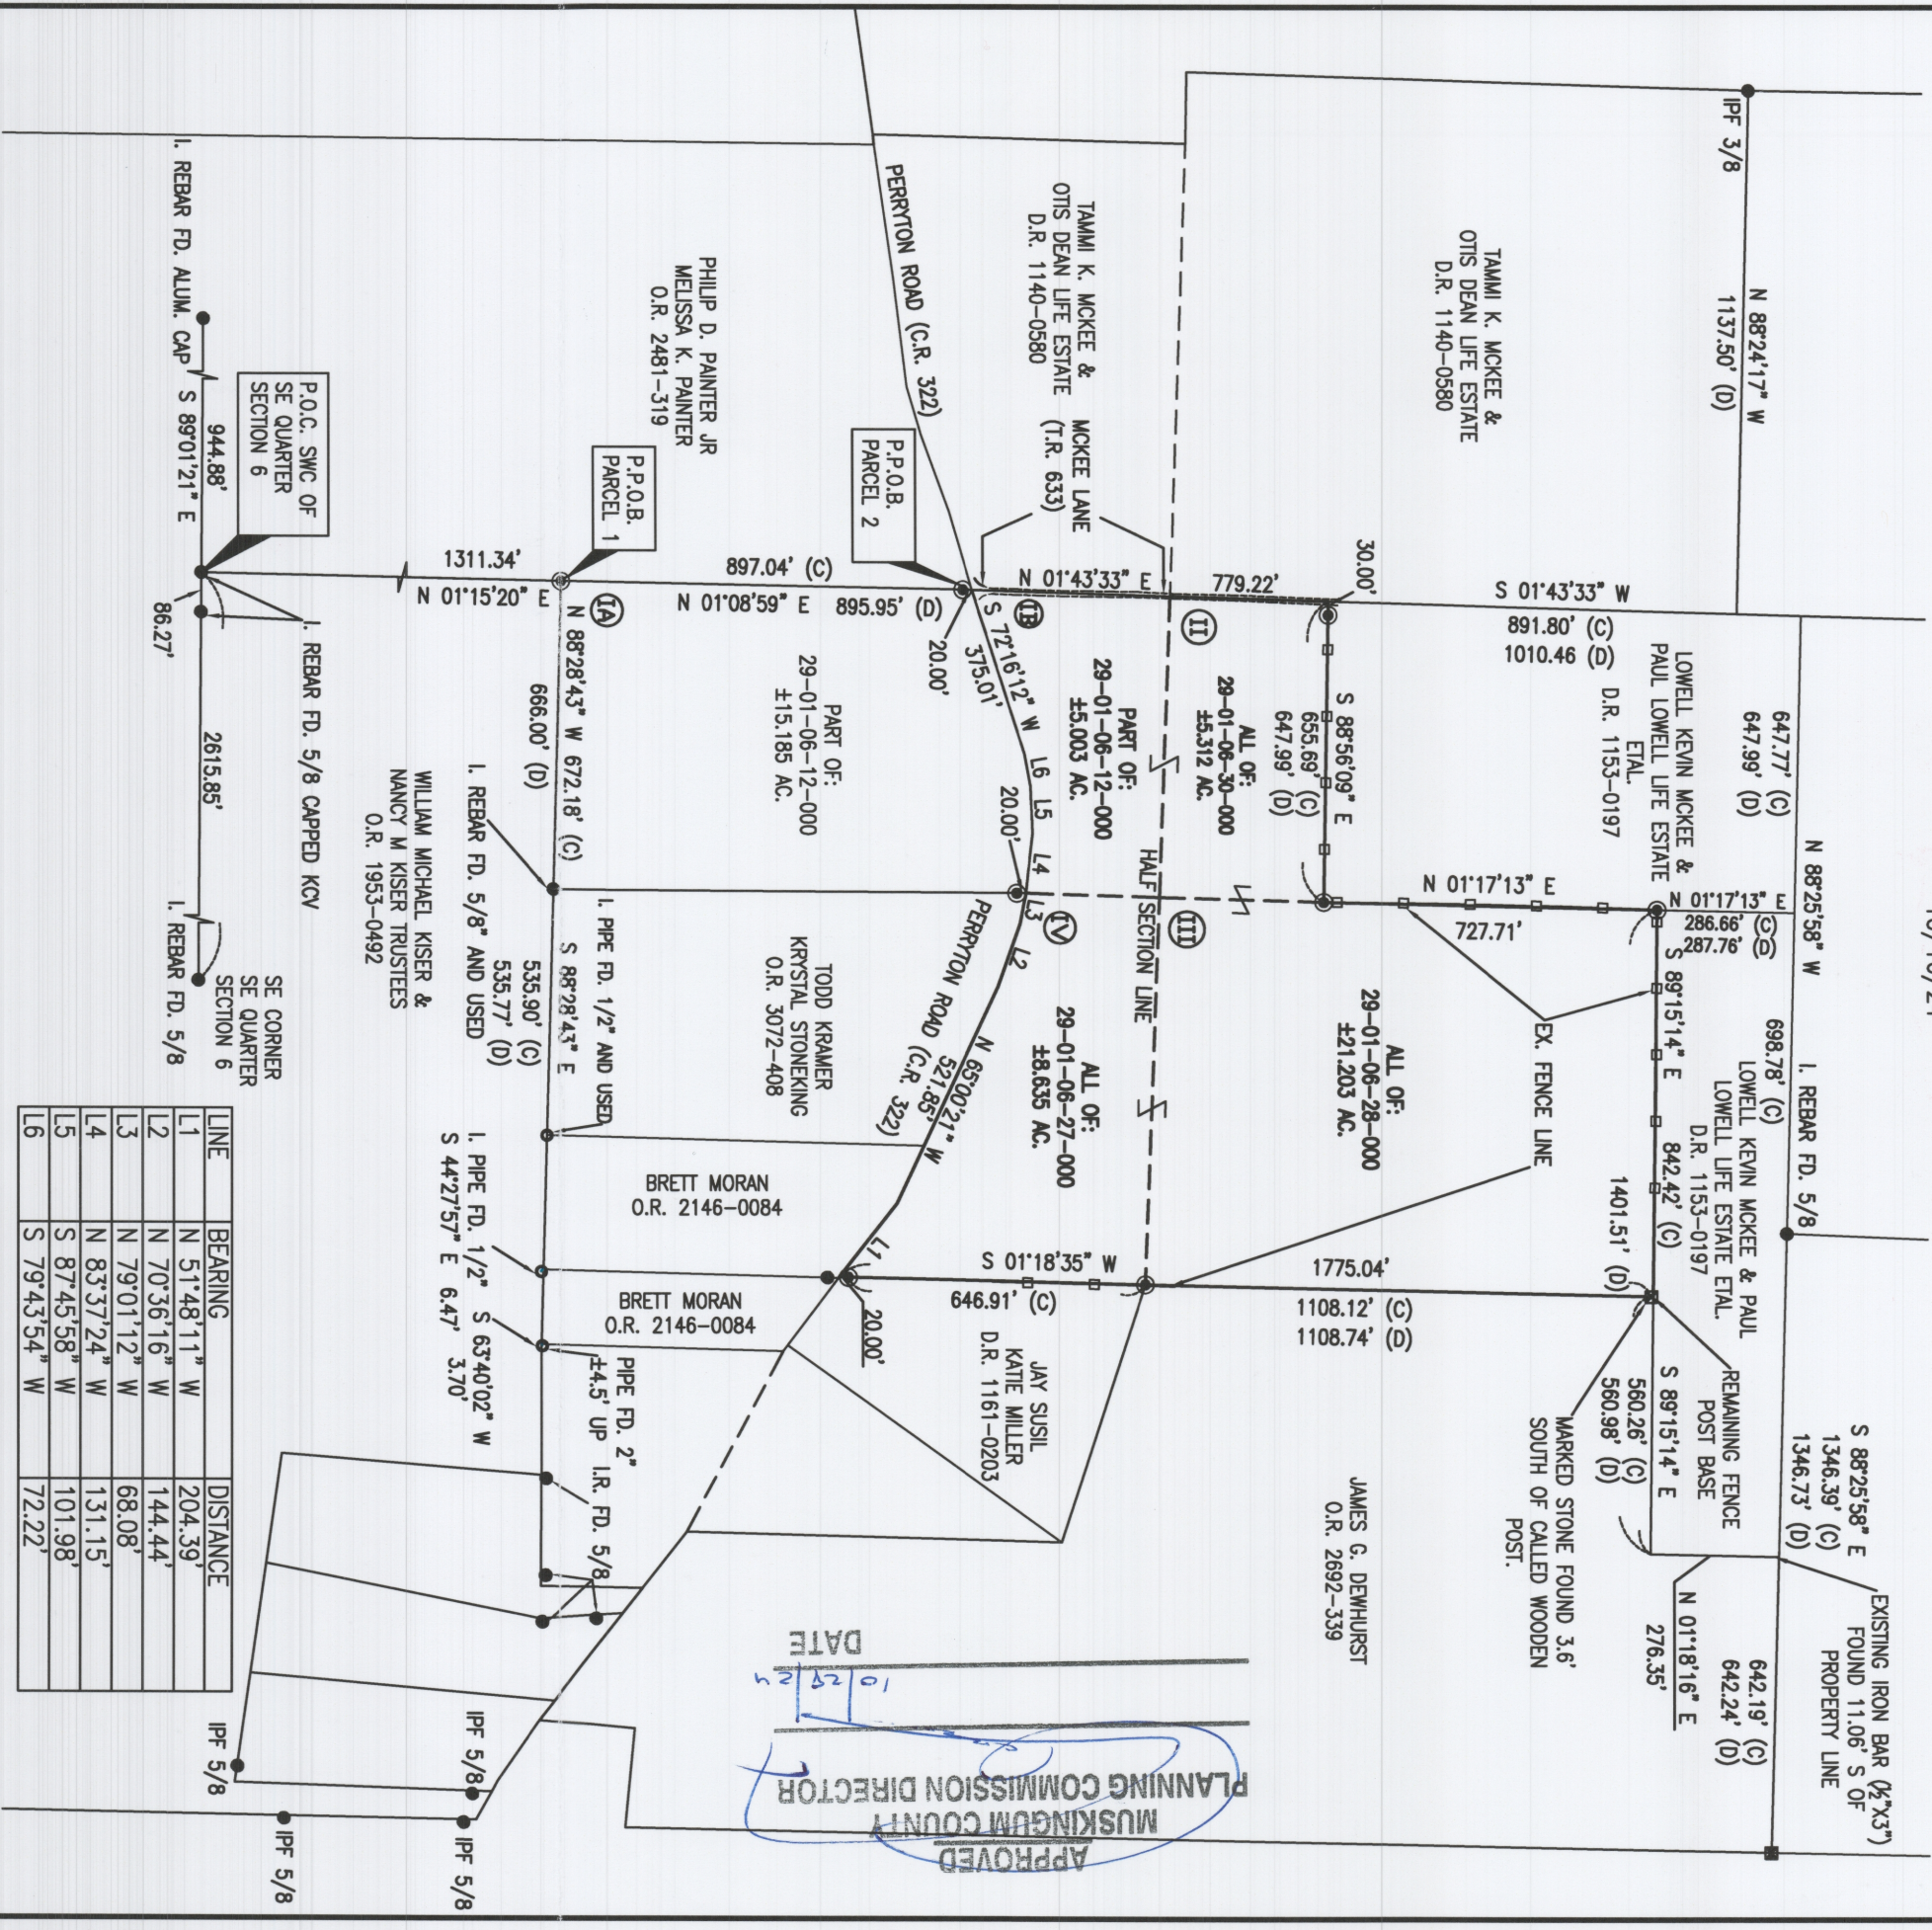

RECORD TABLE

- A: SURVEY BY C.R. HARKNESS P.N. 29-01-06-11-000
B: SPLIT BY JAMES MARSH P.N. 29-01-06-16-001
C: SURVEY BY DENNIS HAGAN P.N. 29-01-06-03-000
D: SURVEY BY PETER L. DINAN P.N. 29-01-06-01-000
E: OFFICIAL RECORD 2692-339

BASIS OF BEARINGS

BEARINGS ARE BASED TO AN ASSUMED MERIDIAN AND INTENDED TO INDICATE ANGLES BETWEEN LINES.

PARCEL NUMBER - GLORIA E. GARBER D.R. 1065-0453

1A	29-01-06-12-000	± 5.003 ac.
1B	29-01-06-30-000	± 5.312 ac.
1C	29-01-06-28-000	± 21.203 ac.
1D	29-01-06-27-000	± 8.635 ac.
TOTAL:		± 40.153 ac.


SITUATED IN

STATE OF OHIO, COUNTY OF MUSKINGUM, TOWNSHIP OF JACKSON, BEING PART OF THE SOUTHEAST AND NORTHEAST QUARTER SECTION #6, TOWNSHIP 3, RANGE 9, UNITED STATES MILITARY LANDS.

DESCRIPTION

APPROVED

By: *[Signature]*

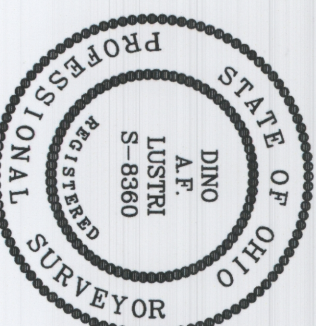

OFFICE COPY
NOT RECORDED

Digitally signed by Dino Lustrini, P.E., P.S.
DN: C=US,
E=dilustrini@triumphservices.com,
O=Triumph Services, CN=Dino Lustrini,
P.E., P.S."
Contact Info: Reg. No. 8360
Date: 2024.10.25 11:17:51-0400'



TRiumPH

triumphservices.com
Cleveland | Marietta | Zanesville
1672 Linden Avenue
Zanesville, OH 43701
740 452 7434

Dino Lustrini, PS #8360

Date

