CAMPBELL LAND SPLIT - 2.610 & 1.367 ACRE TRACTS

Situated In the State of Ohio, County of Muskingum, Township of Muskingum, Third Quarter of Township 2, Range 8, U.S. Military Lands
Being part of Lot 2 of Plow Share Acres, Plat Book 12, Page 62

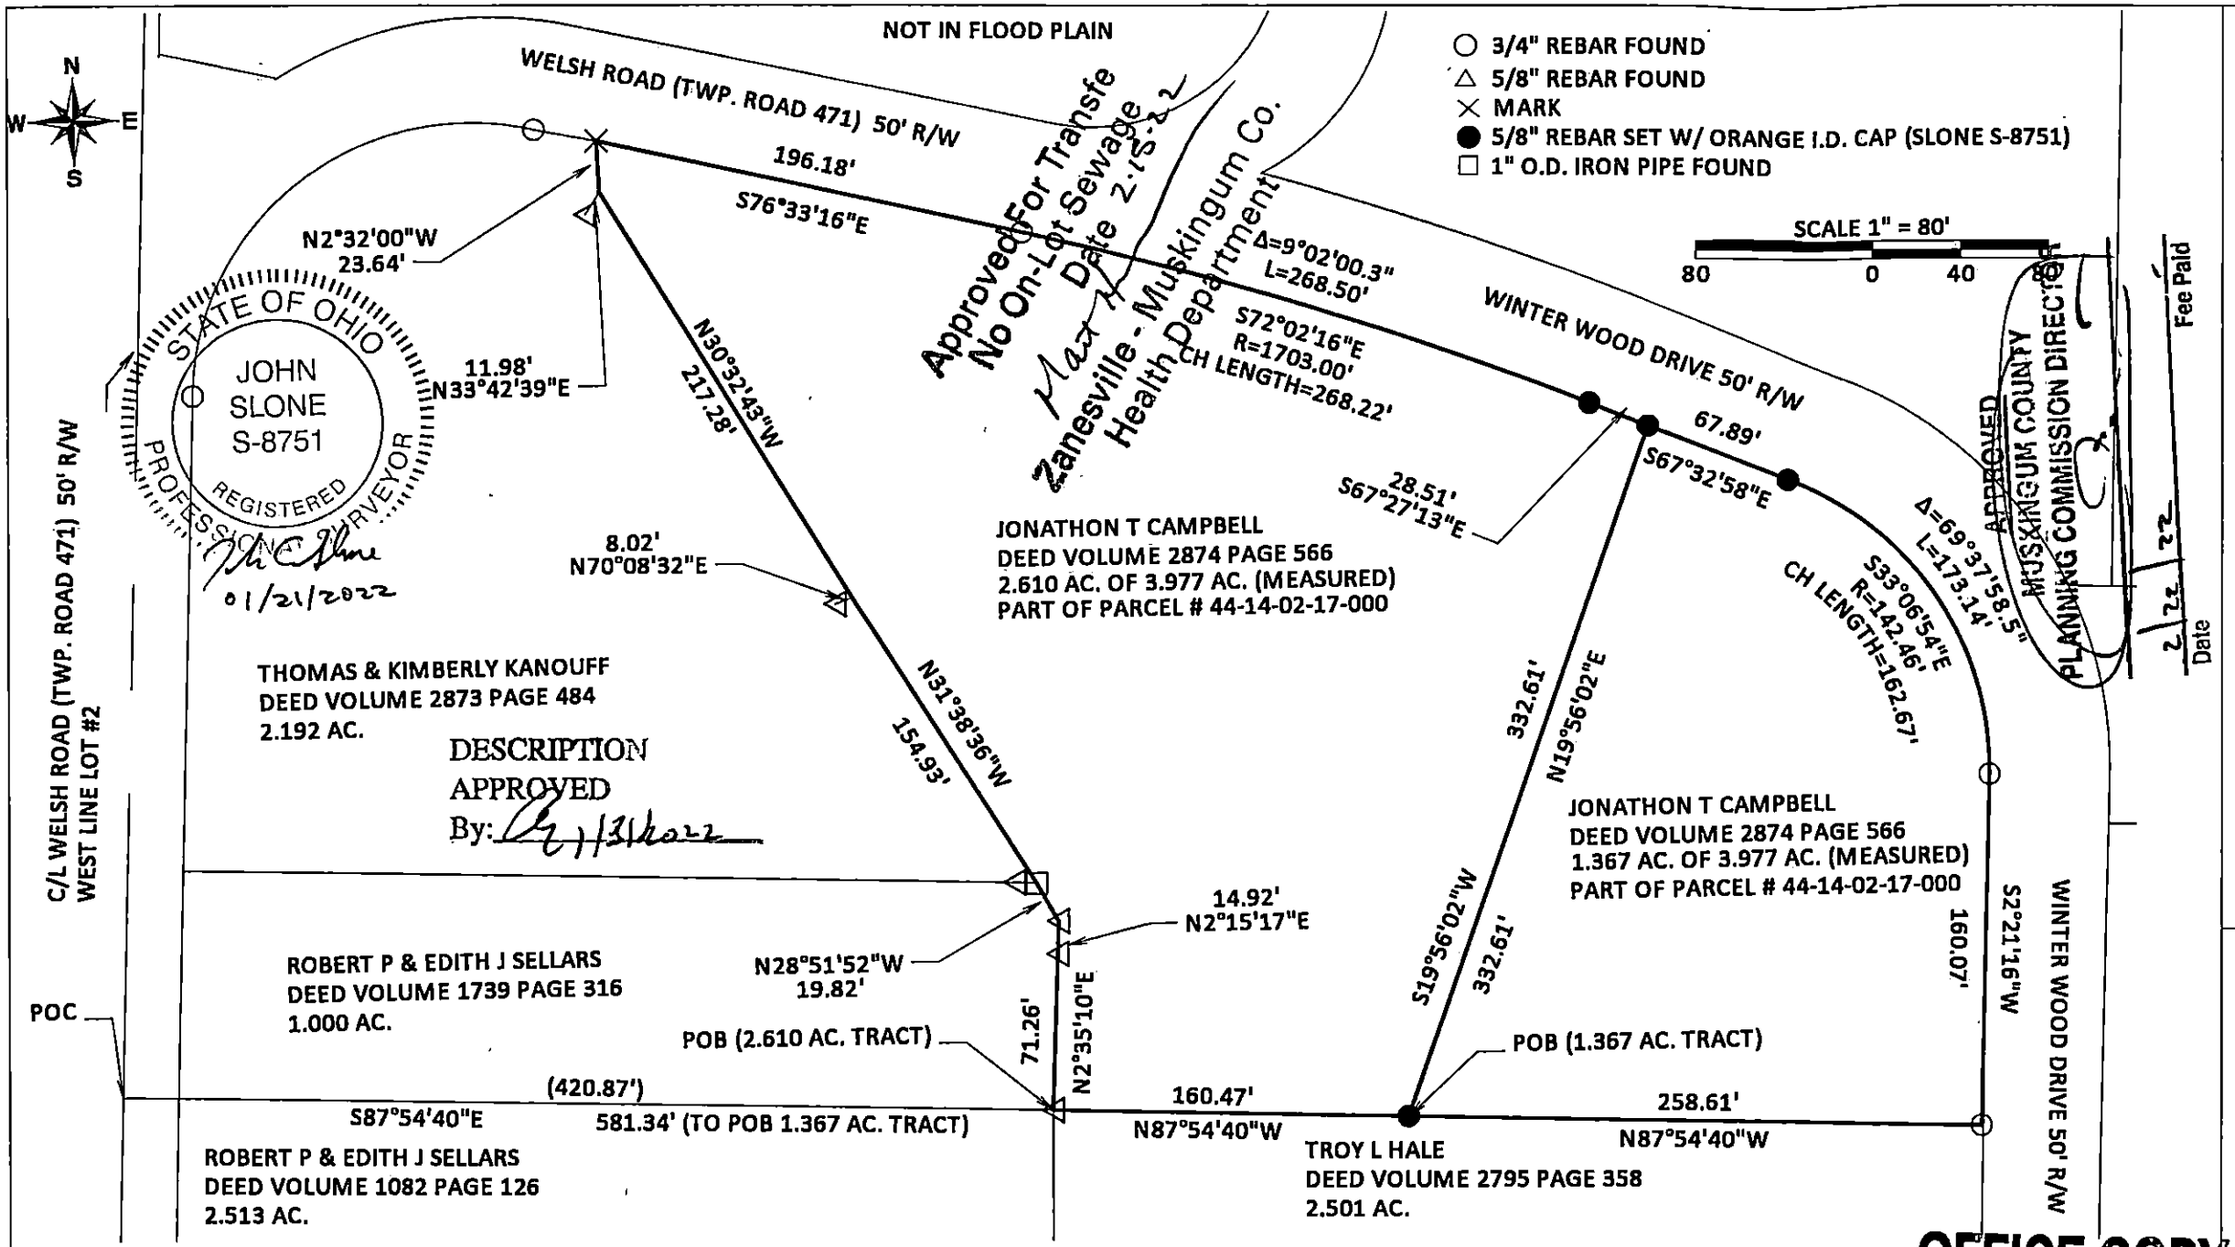

BASIS OF BEARINGS:
Based on True North Derived From GPS Observations Using ODOT VRS Network Stations Converted to The Ohio State Plane, South Zone, Horizontal Datum NAD83 (2011)

I hereby certify that the foregoing boundary survey was prepared from an actual field survey performed In December, 2022, under my direct supervision, P.S. #8751 In accordance with Chapter 4733-37 Ohio Administrative Code.

John C. Slone
Ohio Surveyor No. 8751

OFFICE COPY
NOT RECORDABLE

SSB SURVEYING, LLC
Tel: 740-970-0973
Email: ssbsurveying@gmail.com