47-92-01-07-000A

KEVIN CANNON SURVEYING

7945 Twp. Rd. 114 NE
New Lexington, Ohio 43764
(740) 342-2835

Bearings shown are to an assumed meridian and are used to denote angles only.
Data References: USGS maps, Tax maps, deed descriptions and existing monumentation.
This survey is subject to any facts that may be disclosed by a full and accurate title search.

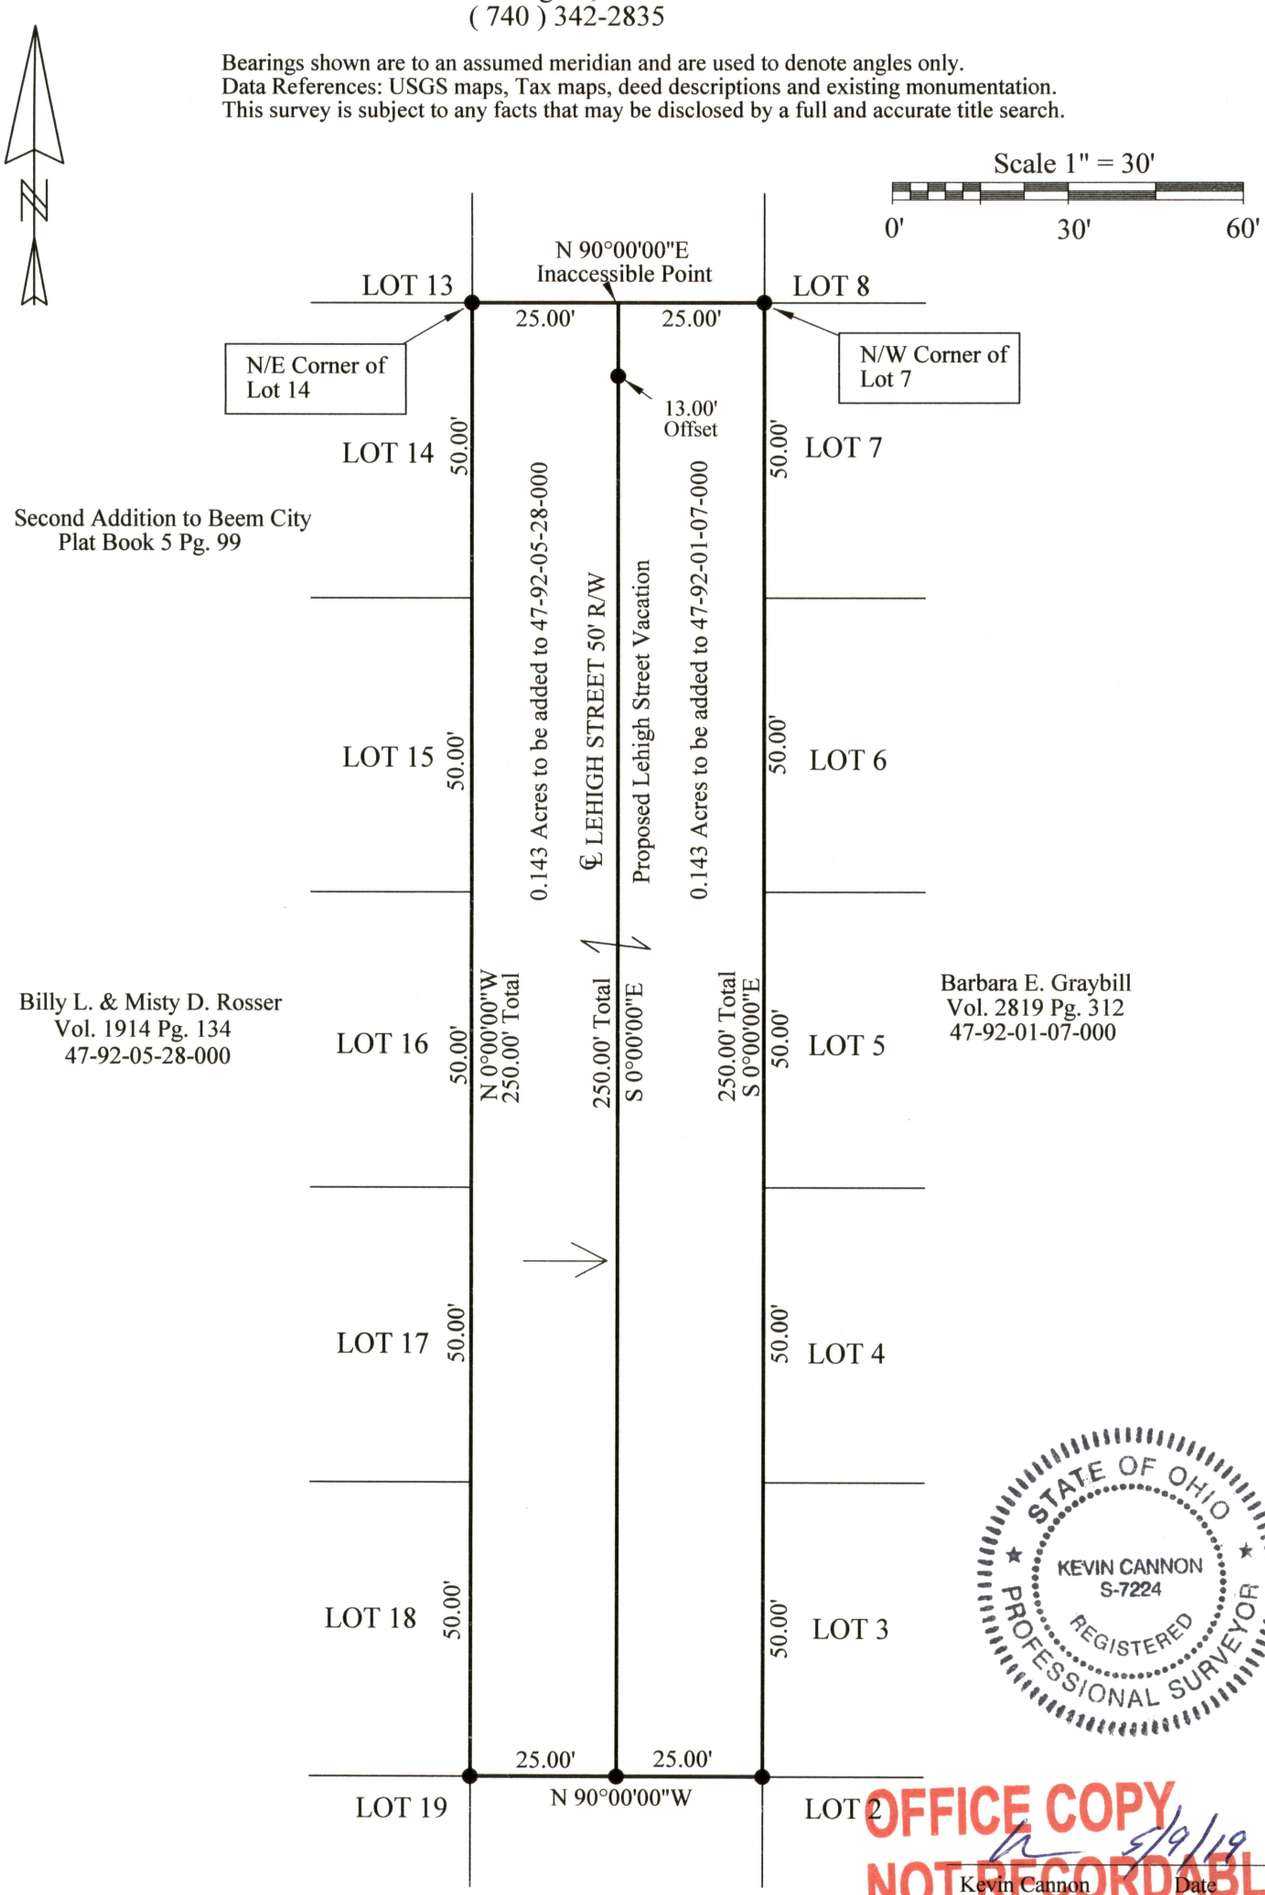

STATE OF OHIO
KEVIN CANNON
S-7224
REGISTERED
PROFESSIONAL SURVEYOR

OFFICE COPY
NOT RECORDABLE

5/9/19
Kevin Cannon Date
Reg. 7224

Survey for: Graybill
State: Ohio
County: Muskingum
Township: Newton
T-15, R-14
Section: 34

DESCRIPTION
APPROVED
By: 7/10/2019

LEGEND

● Iron Pin Set 5/8" Sucker Rod 30" Long With Plastic Id Stamped KCS 7224

→ Basis of Bearings