SITUATED IN:

State of Ohio, County of Muskingum, Township of Perry, and being part of Quarter Township 3, Township 1, Range 6, United States Military Lands

BASIS OF BEARINGS

Bearings are based on the Ohio State Plane Coordinate System, NAD 83, South Zone, Grid North as per GPS observations.

REFERENCES

All deed records shown on this plat.
Pl. Bk. 10, Pg. 16

PARCEL NO.S

All of: 51-31-01-44-000 +- 1.32 Acres
All of: 51-31-01-45-000 +- 0.96 Acres

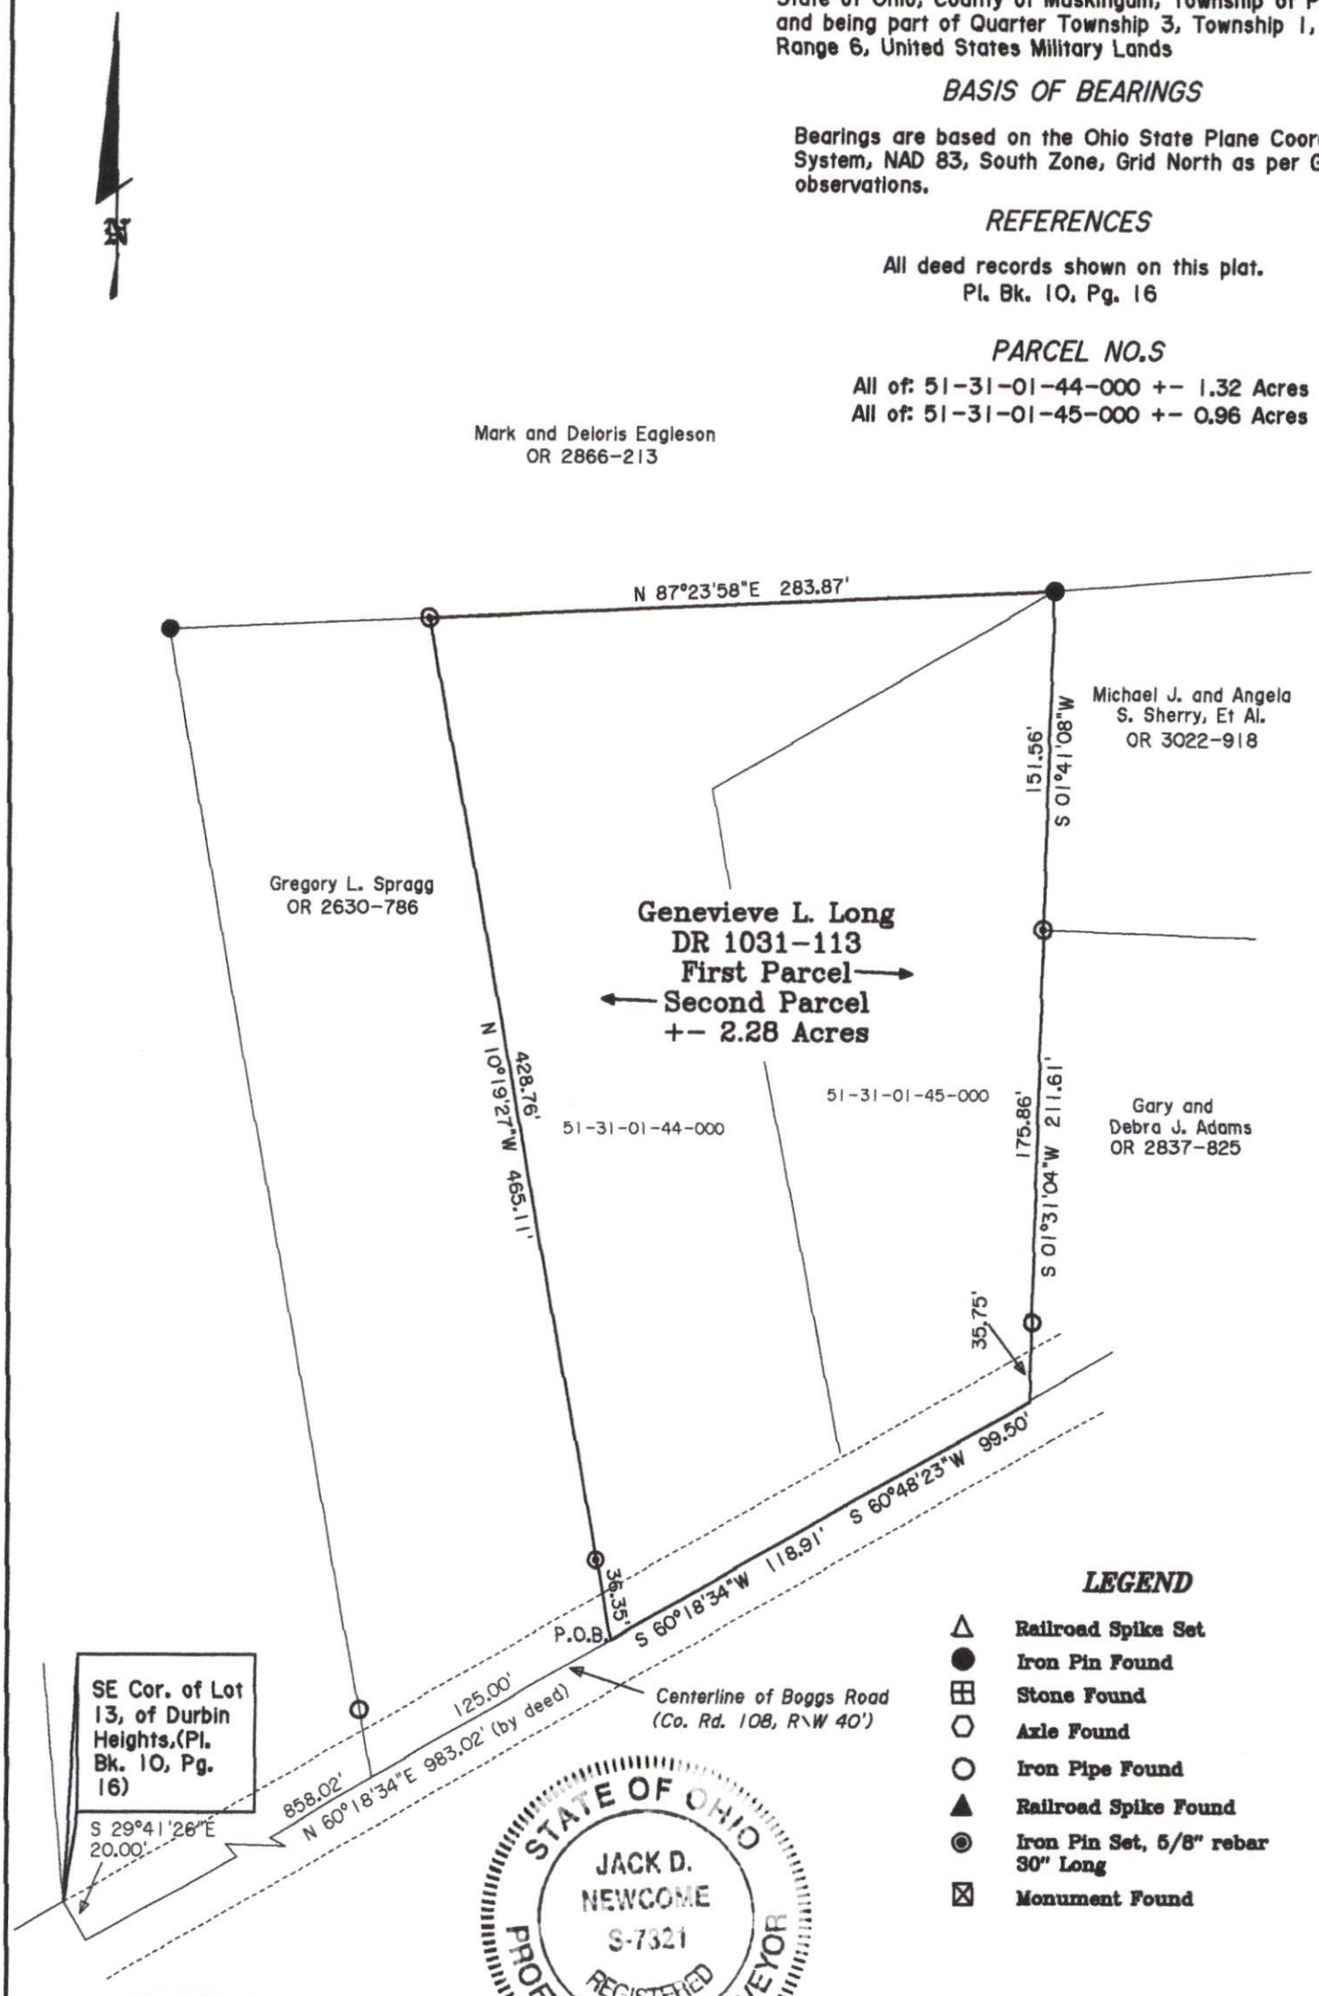

Jack D. Newcome 1-13-23

Jack D. Newcome *Date*

Reg. Surveyor No. 7321

Newcome Surveying Company
6515 Ballard Road
Nashport, Ohio
740-452-5796