SURVEY FOR JEAN SHEETS

AUDITORS PARCEL NUMBERS
70-70-15-02-15-000 (ALL)
70-70-15-02-20-000 (ALL)

BEING A PART OF THE SOUTH HALF OF SECTION 2, TOWNSHIP 1, RANGE 7, OF THE UNITED STATES MILITARY LANDS, WASHINGTON TOWNSHIP, MUSKINGUM COUNTY, OHIO
BEARINGS ARE BASED ON THE PREVIOUS SURVEY OF THE SOUTH LINE OF SECTION 2 DATED 2/17/98 BY LINN ENGINEERING, INC.

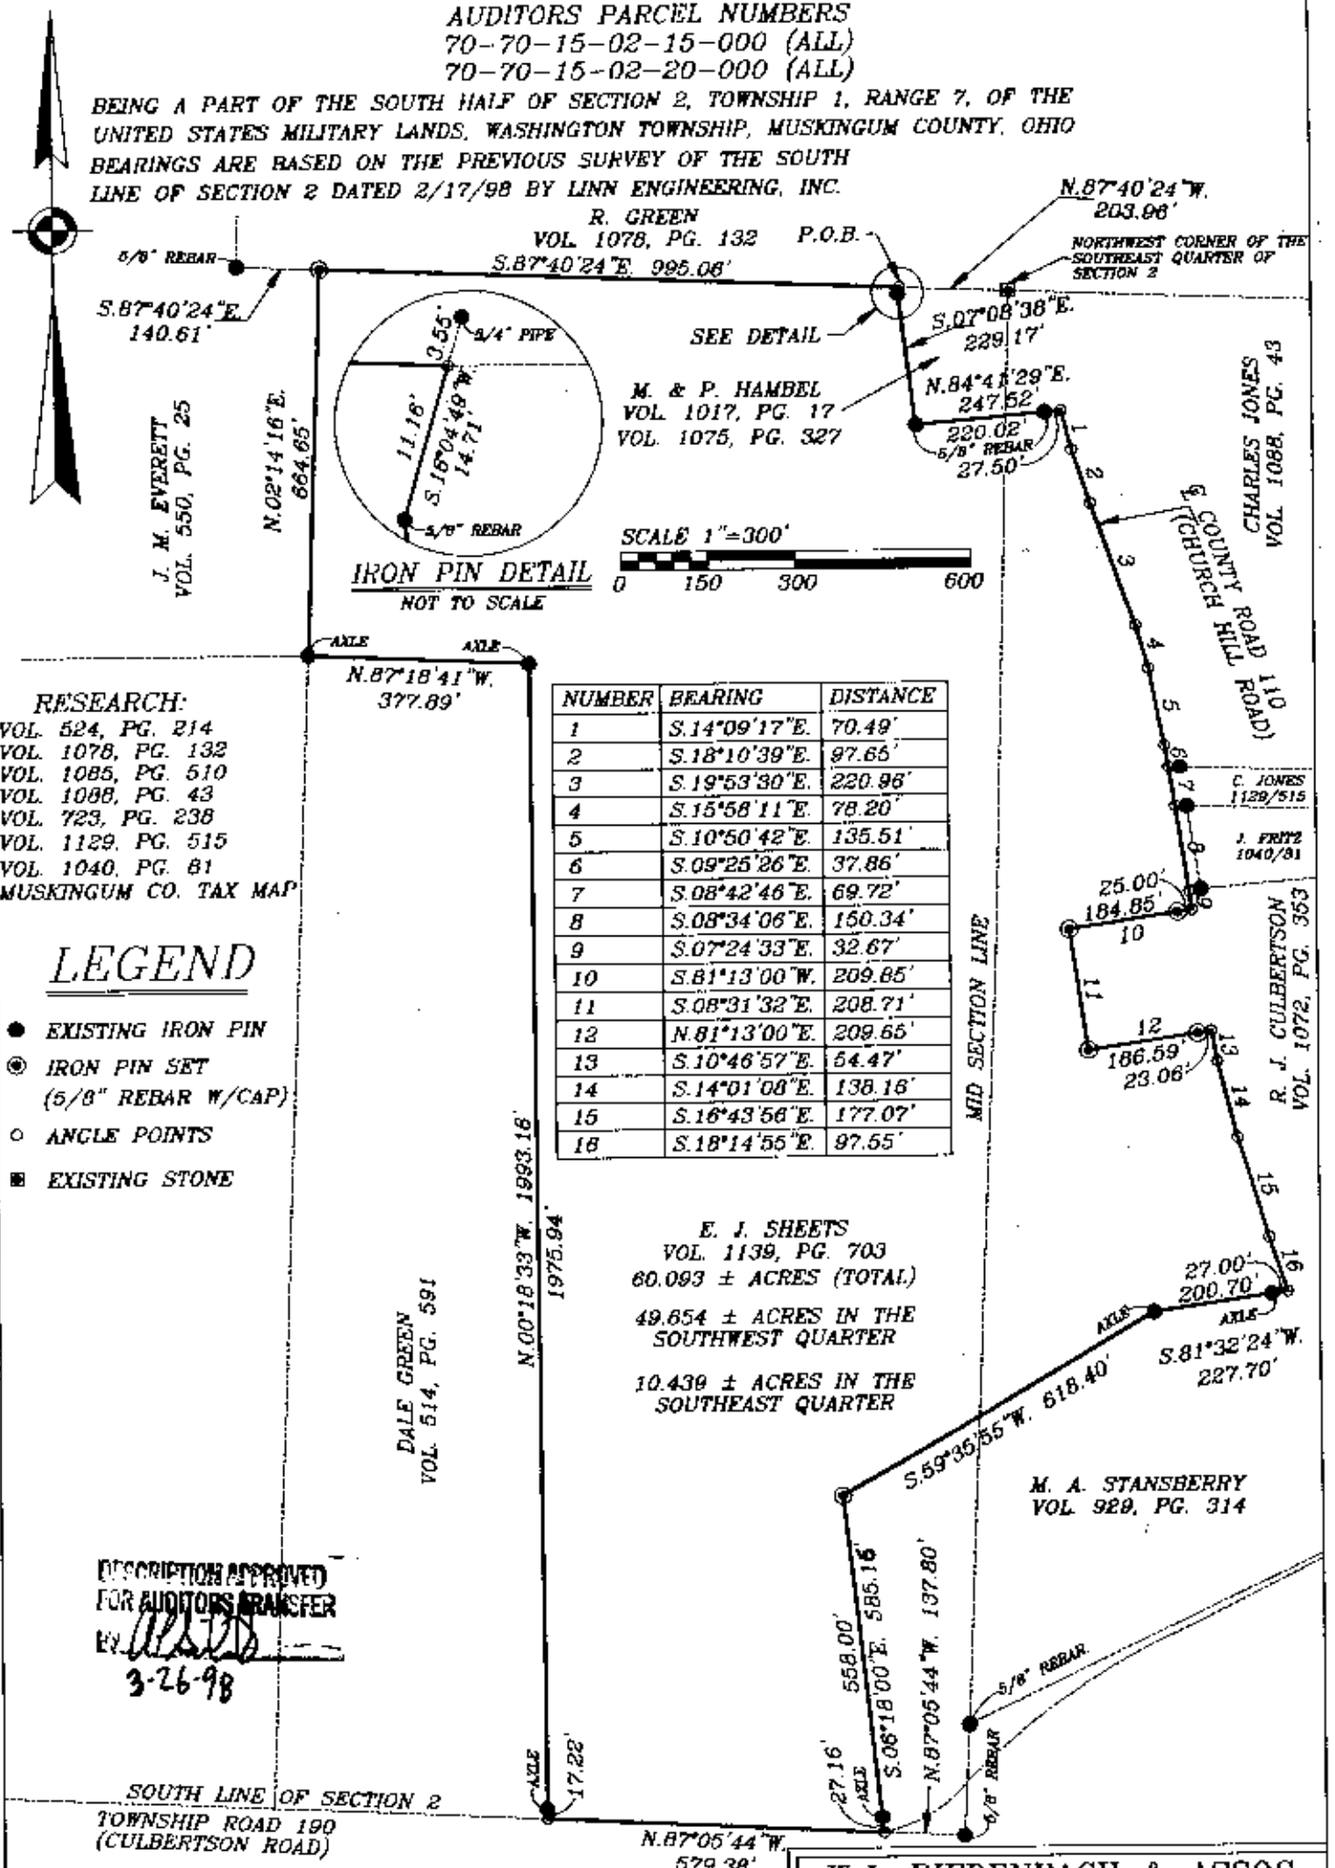

RESEARCH:
VOL. 524, PG. 214
VOL. 1078, PG. 132
VOL. 1085, PG. 510
VOL. 1088, PG. 43
VOL. 723, PG. 238
VOL. 1129, PG. 515
VOL. 1040, PG. 81
MUSKINGUM CO. TAX MAP

NUMBER	BEARING	DISTANCE
1	S.14°09'17"E.	70.49'
2	S.18°10'39"E.	97.65'
3	S.19°53'30"E.	220.96'
4	S.15°58'11"E.	78.20'
5	S.10°50'42"E.	135.51'
6	S.09°25'26"E.	37.86'
7	S.08°42'46"E.	69.72'
8	S.08°34'06"E.	150.34'
9	S.07°24'33"E.	32.67'
10	S.81°13'00"W.	209.85'
11	S.08°31'32"E.	208.71'
12	N.81°13'00"E.	209.65'
13	S.10°46'57"E.	54.47'
14	S.14°01'08"E.	138.16'
15	S.16°43'56"E.	177.07'
16	S.18°14'55"E.	97.55'

LEGEND

- ● EXISTING IRON PIN
- ◉ IRON PIN SET (5/8" REBAR W/CAP)
- ○ ANGLE POINTS
- ▣ EXISTING STONE

DESCRIPTION APPROVED
FOR AUDITORS TRANSFER
BY [illegible]
3-26-98

I HEREBY CERTIFY TO THE BEST OF MY KNOWLEDGE AND BELIEF THE ABOVE PLAT AND SURVEY TO BE CORRECT AS PREPARED BY ME, THIS 18th DAY OF MARCH, 1998.

OFFICE COPY
NOT RECORDABLE

W.J. BIEDENBACH
REGISTERED SURVEYOR #5718

W.J. BIEDENBACH & ASSOC.
SURVEYING & MAPPING
ZANESVILLE, OHIO
(614) 453-4850

DRAWN BY: AJS	DATE: 03-18-98
SCALE: 1"=300'	CHECKED BY: WJB
JOB NO: 4277	DRAWING NO: D:\4277\4277